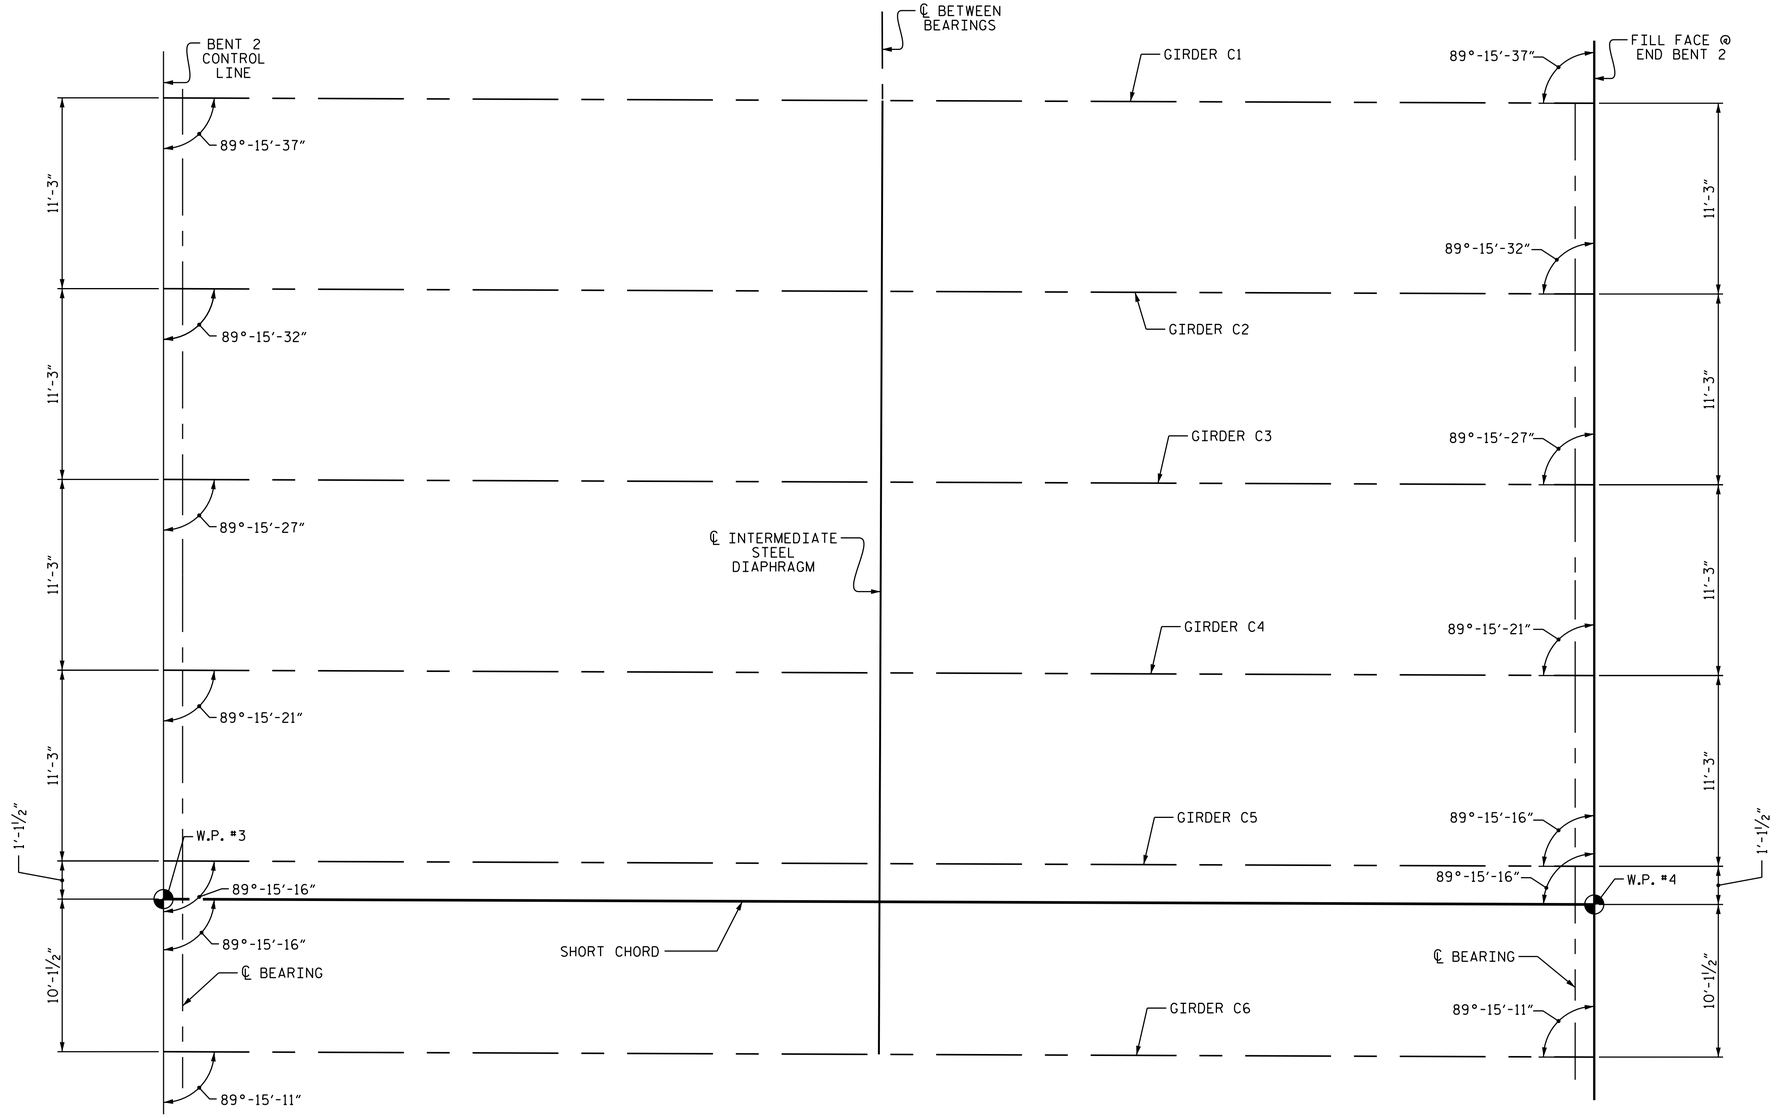

FIX.
(E4, P2)

INTEGRAL
(E4)

GIRDER LAYOUT

SPAN C

PROJECT NO. U-2579B

FORSYTH COUNTY

STATION: 556+85.00 -L-

SHEET 3 OF 3

STATE OF NORTH CAROLINA
DEPARTMENT OF TRANSPORTATION
RALEIGH

SUPERSTRUCTURE

GIRDER LAYOUT

(LEFT LANE)

NORTH CAROLINA PROFESSIONAL SEAL 10730 ENGINEER D. ANDRE DAVENPORT, JR.

DocuSigned by:
D. André Davenport, Jr.
895DC284F664495...
8/1/2014

REVISIONS						
NO.	BY:	DATE:	NO.	BY:	DATE:	
1			3			
2			4			

SHEET NO. S-81

TOTAL SHEETS 707

STR. #3

DRAWN BY :	J.P. ADAMS	DATE :	11/15/12
CHECKED BY :	K.D. LAYNE	DATE :	5/2013
DESIGN ENGINEER OF RECORD:	G.W. DICKEY	DATE :	4/17/14

01-AUG-2014 09:36
R:\Structures\Plans\Str03\U2579B_SD_FP_03.dgn
lsutton