F.A. PROJECT NO.: NHF-0918(93)

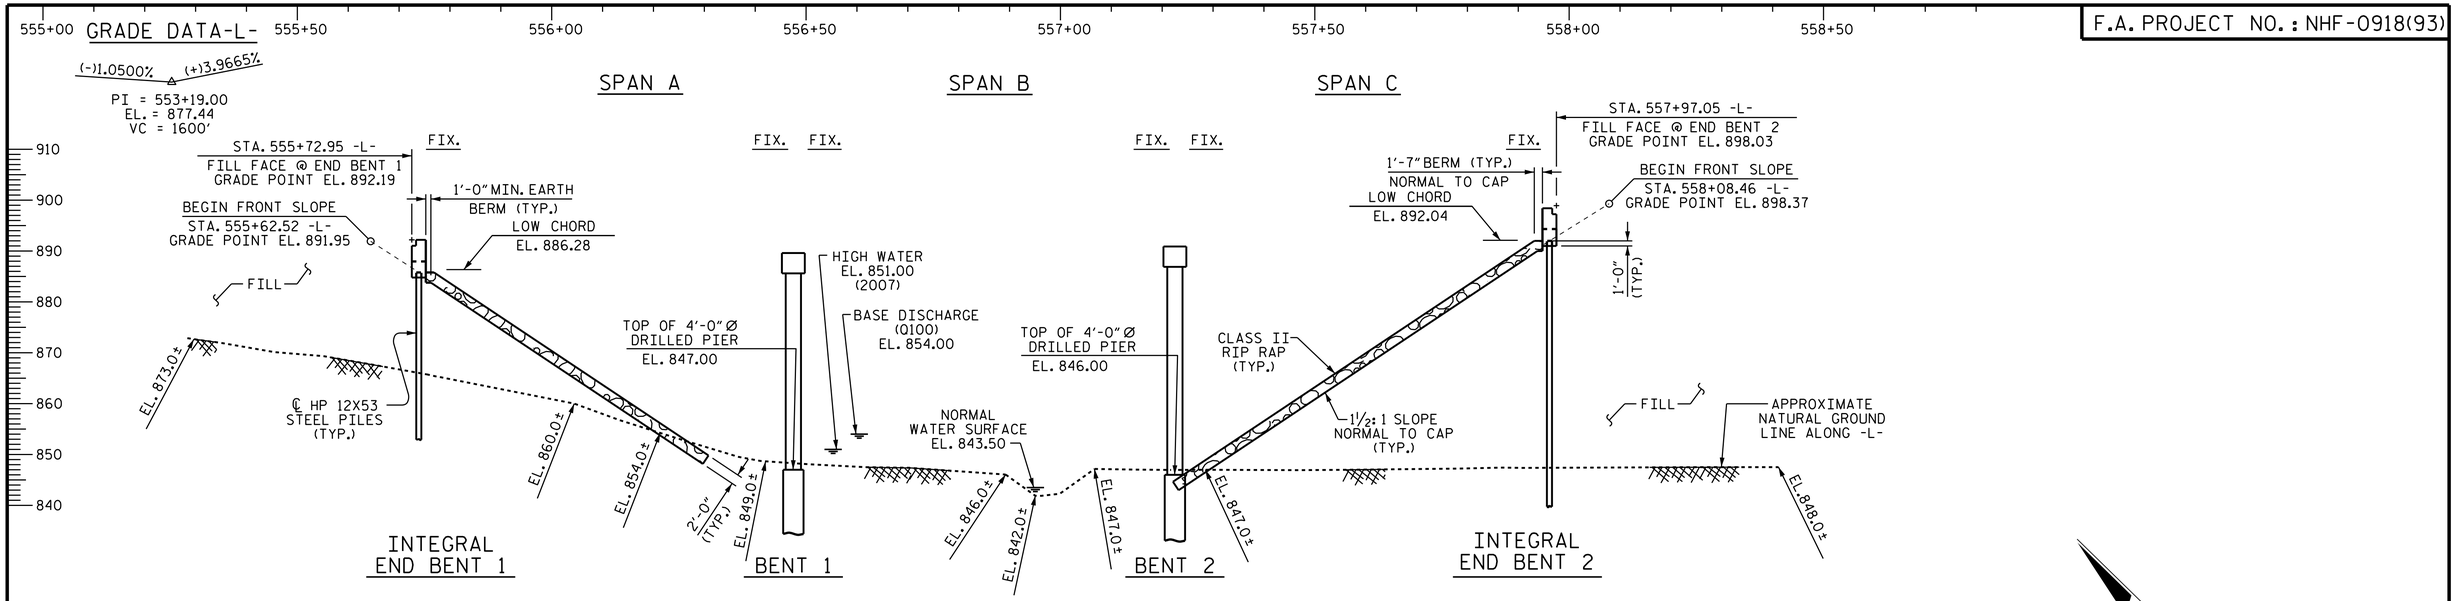

SECTION ALONG LEFT LANE CONTROL LINE

(SECTION AT BENTS AND END BENTS TAKEN AT RIGHT ANGLES)

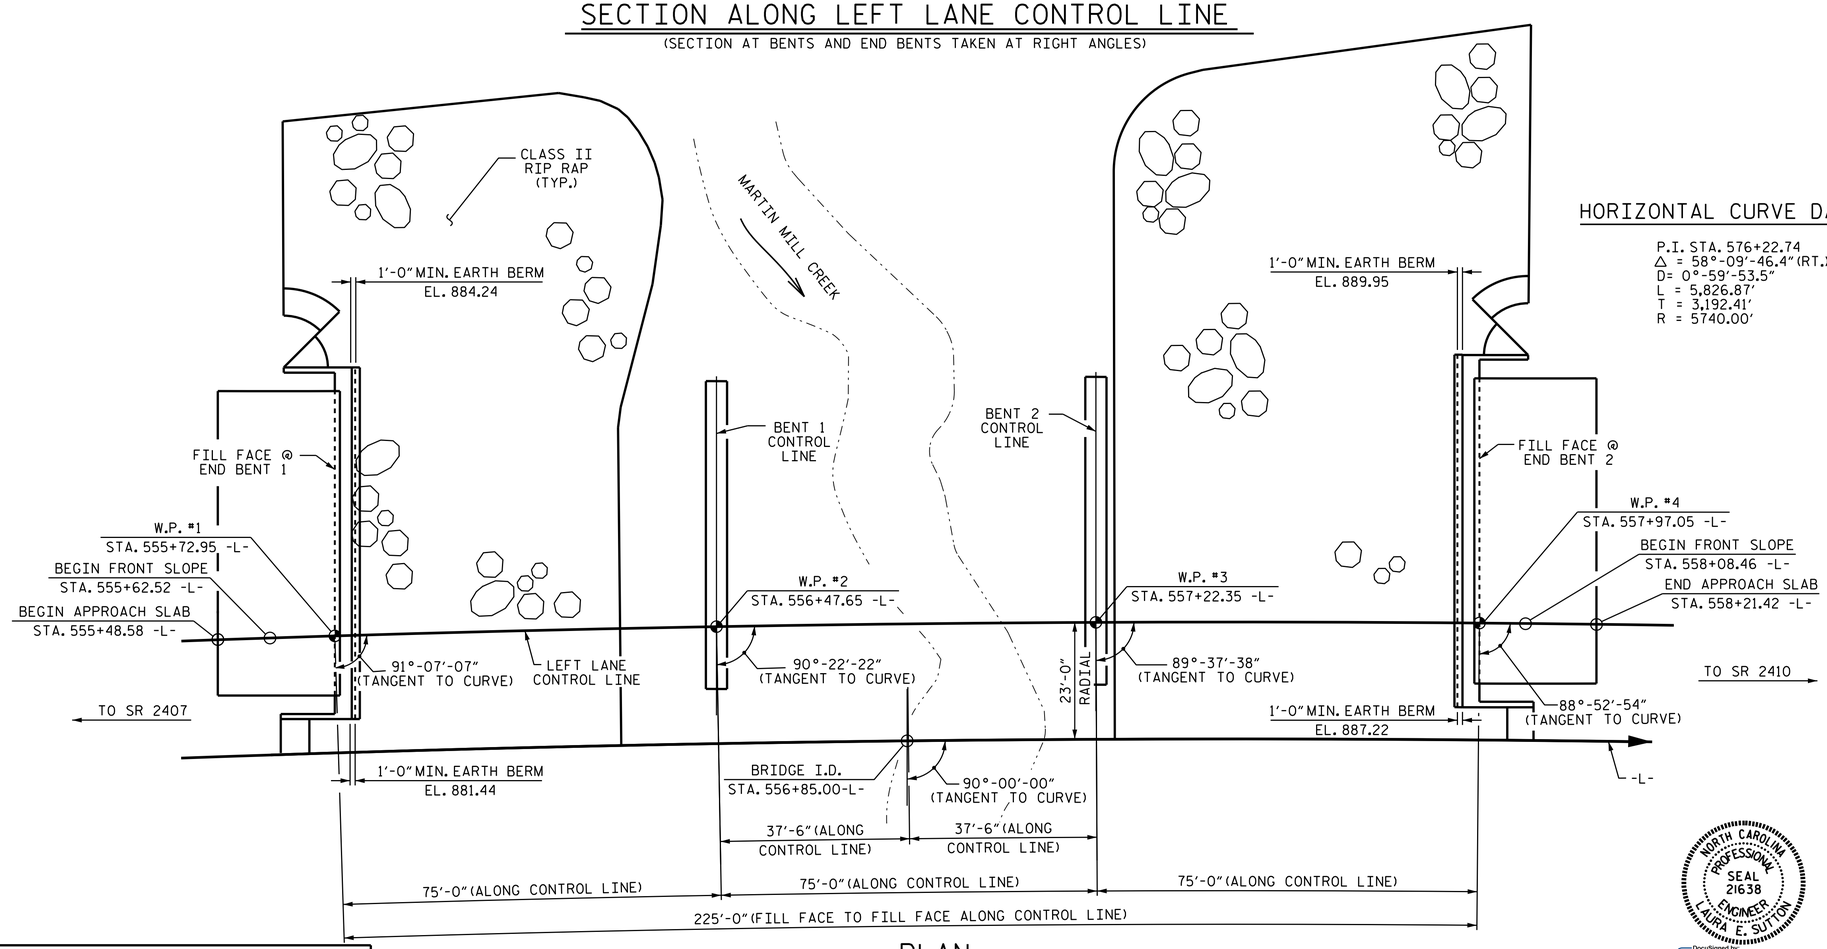

PLAN

(PILES, COLUMNS & DRILLED PIERS NOT SHOWN FOR CLARITY)

HORIZONTAL CURVE DATA -L-

P.I. STA. 576+22.74
Δ = 58°-09'-46.4" (RT.)
D = 0°-59'-53.5"
L = 5,826.87'
T = 3,192.41'
R = 5740.00'

I HEREBY CERTIFY THESE PLANS ARE THE AS-BUILT PLANS.

PROJECT NO. U-2579B
FORSYTH COUNTY
STATION: 556+85.00 -L-

SHEET 1 OF 4 BRIDGE #668

STATE OF NORTH CAROLINA
DEPARTMENT OF TRANSPORTATION
RALEIGH

GENERAL DRAWING

FOR BRIDGE OVER MARTIN MILL CREEK ON I-74 (FUTURE) BETWEEN SR 2407 AND SR 2410 (LEFT LANE)

NORTH CAROLINA PROFESSIONAL SEAL 21638 ENGINEER LAURA E. SUTTON
Docusigned by: Laura E. Sutton AE35E3E6727E40E... 8/1/2014

NORTH CAROLINA PROFESSIONAL SEAL 10730 ENGINEER D. ANDRE' DAVENPORT, JR.
Docusigned by: D. André Davenport, Jr. B95DC284F0664B5... 8/1/2014

REVISIONS								SHEET NO.
NO.	BY:	DATE:	NO.	BY:	DATE:			S-65
1			3					TOTAL SHEETS
2			4					707

STR. #3

DRAWN BY: D.A. DAVENPORT DATE: 3/27/14
CHECKED BY: M.K. BEARD DATE: 5/20/14
DESIGN ENGINEER OF RECORD: G.W. DICKEY DATE: 6/4/14

01-AUG-2014 09:35
R:\Structures\Plans\Str03\U2579B_SD_GD_03.dgn
lsutton