ESTIMATED QUANTITIES		
BRIDGE @ STA. 556+85.00 -L-	RIP RAP CLASS II (2'-0" THICK)	GEOTEXTILE FOR DRAINAGE
	TONS	SQUARE YARDS
END BENT 1	740	820
END BENT 2	1,265	1,405
TOTAL	2,005	2,225

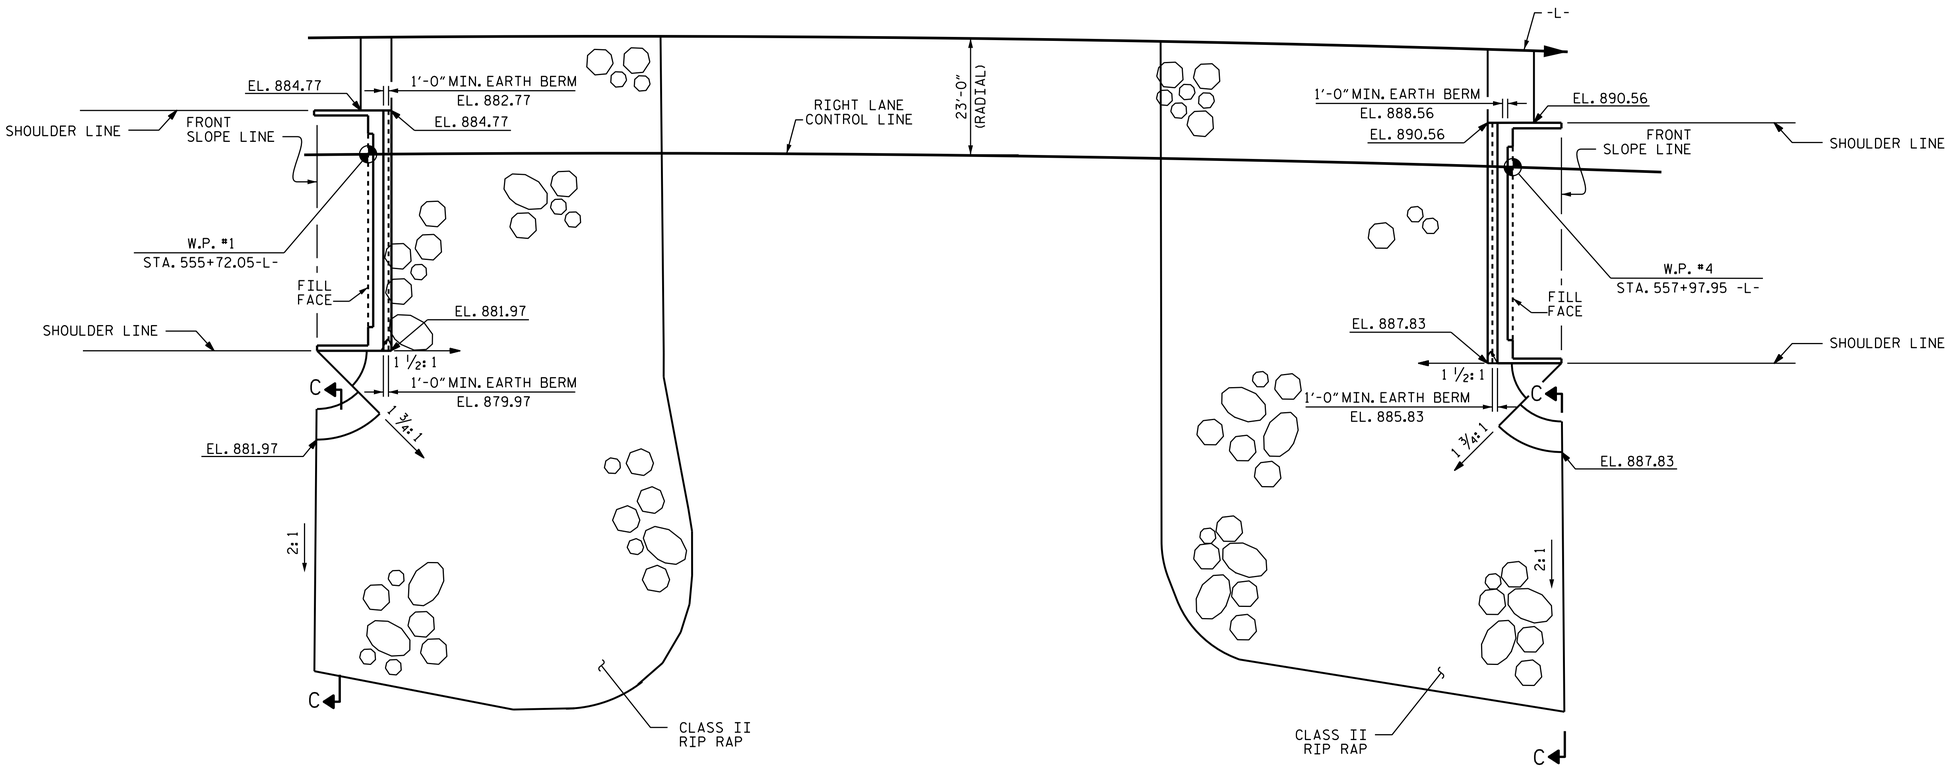

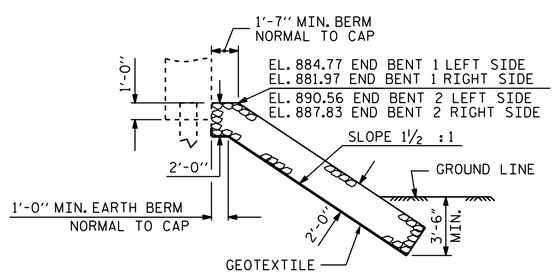

℄ SECTION

BERM RIP RAPPED

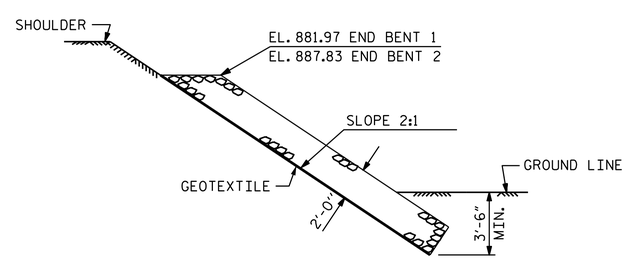

SECTION C-C

PROJECT NO. U-2579B

FORSYTH COUNTY

STATION: 556+85.00 -L-

STATE OF NORTH CAROLINA
DEPARTMENT OF TRANSPORTATION
RALEIGH

RIP RAP DETAILS

(RIGHT LANE)

NORTH CAROLINA PROFESSIONAL SEAL 10730 ENGINEER D. ANDRE DAVENPORT, JR.

DocuSigned by: D. André Davenport, Jr. 895DC284F664495... 8/4/2014

REVISIONS						SHEET NO.
NO.	BY:	DATE:	NO.	BY:	DATE:	S-138
1			3			TOTAL SHEETS
2			4			707

STR. #4

DRAWN BY : M.E.GILES DATE : 12/11/13
CHECKED BY : R.P. PATEL DATE : 3/28/14

04-AUG-2014 13:45
R:\Structures\Plans\Str04\U2579B_SD_RR_04.dgn
lsutton