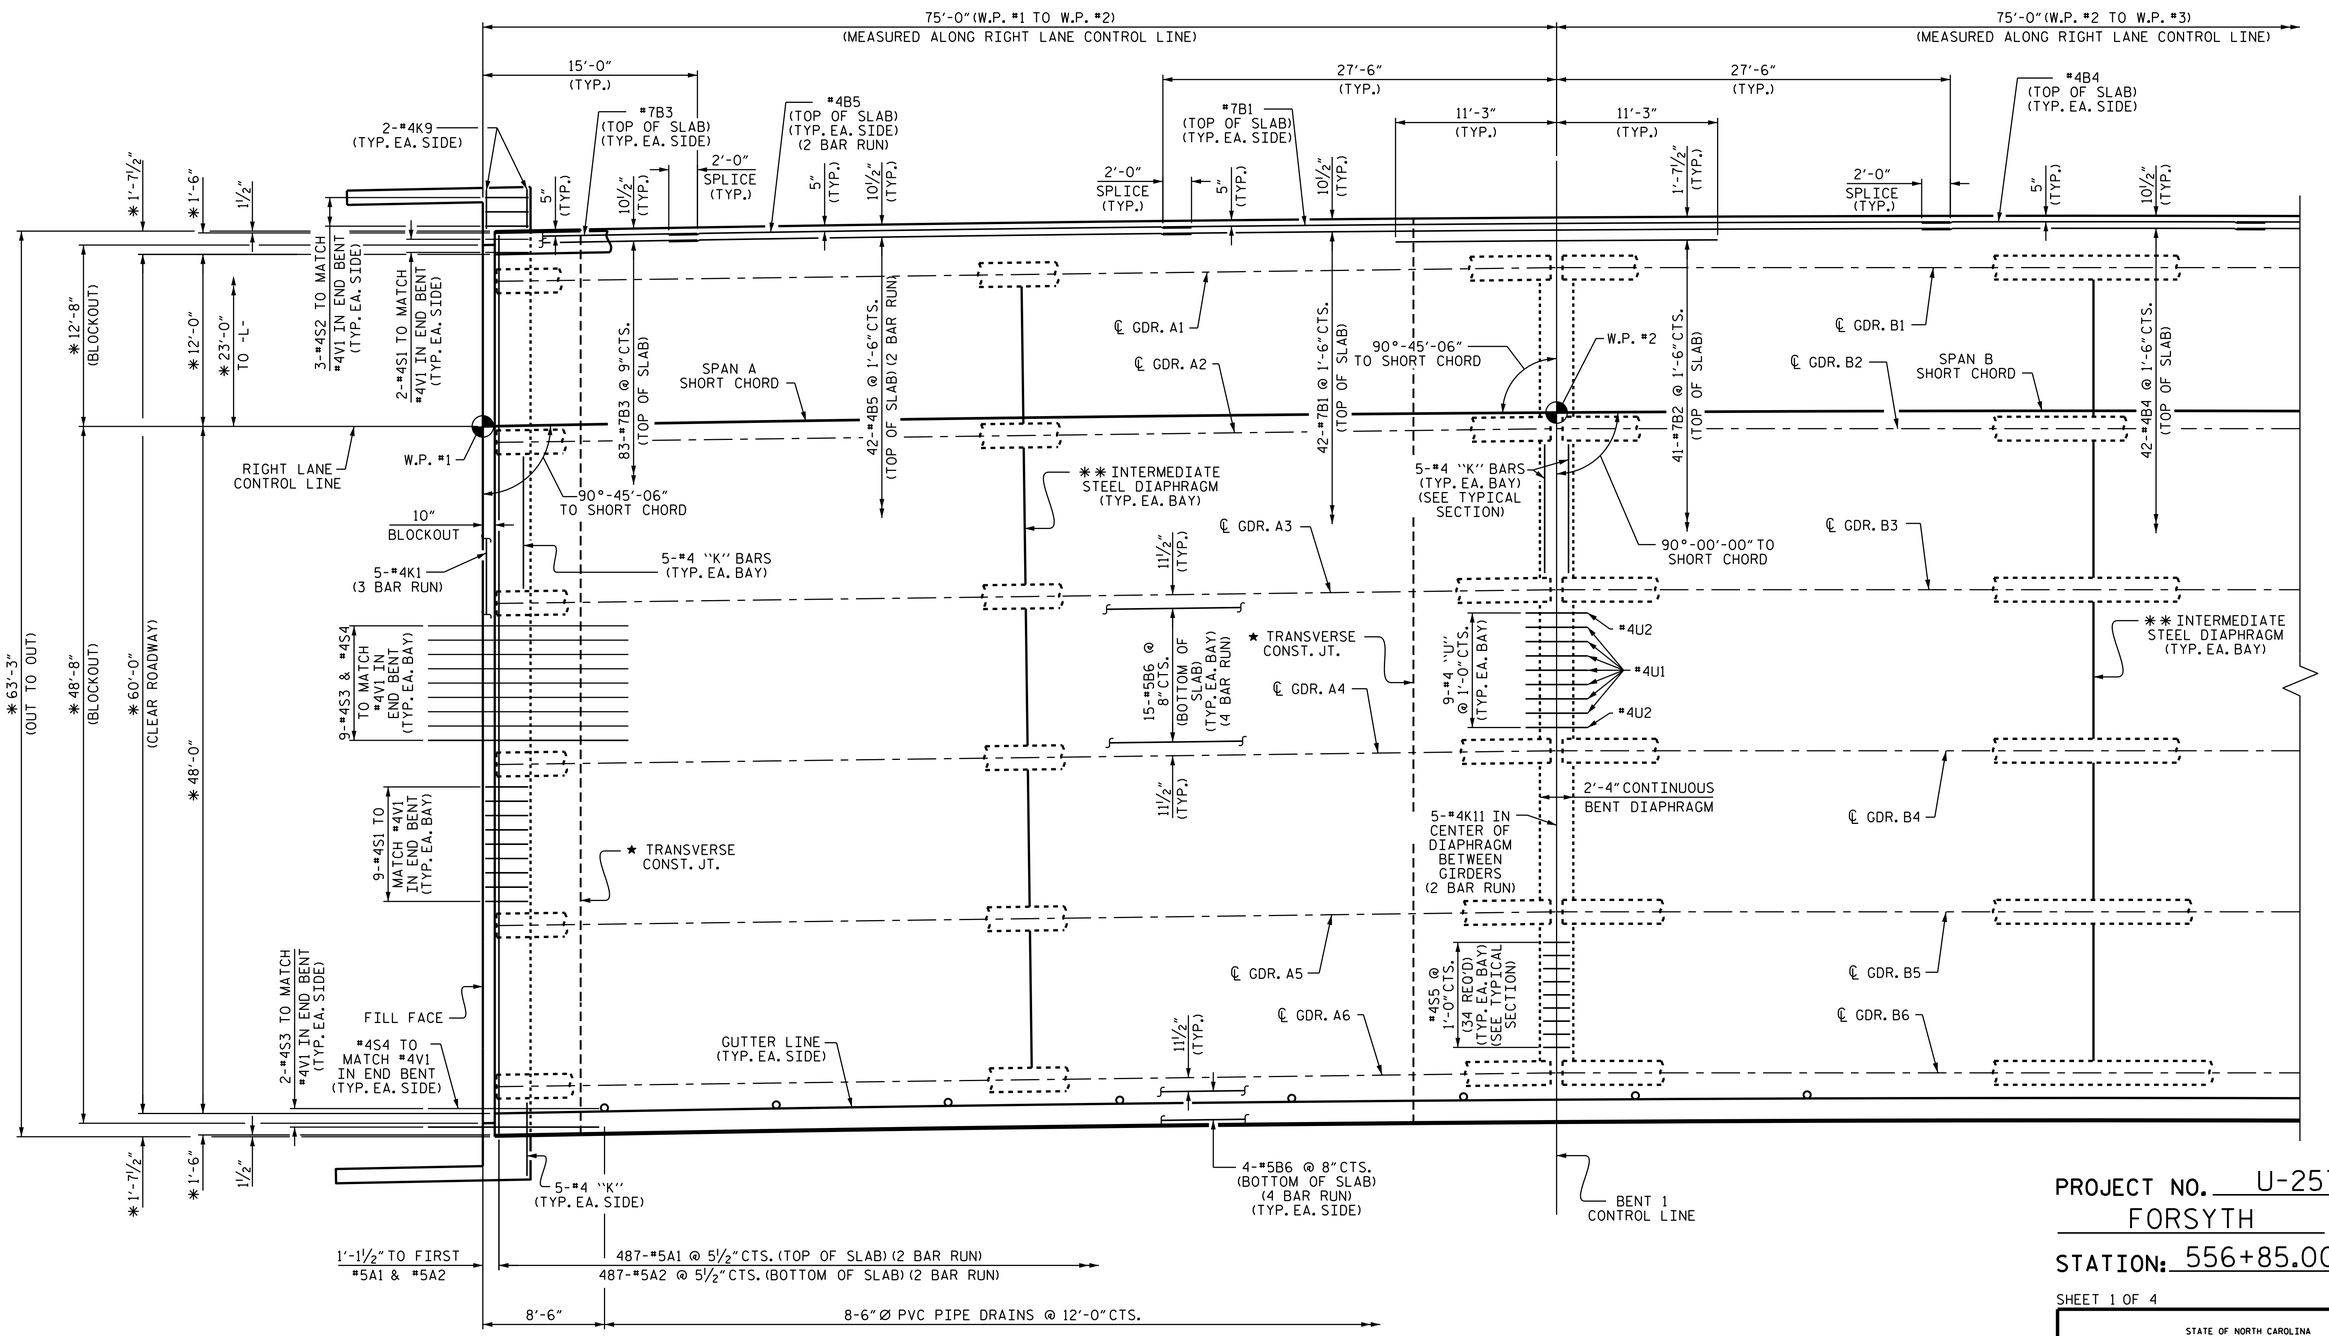

SPAN A

SPAN B

PLAN OF SPANS

SEE "PLAN OF SPAN DETAILS" SHEET FOR ADDITIONAL REINFORCING STEEL IN WINGS.

✱✱ FOR INTERMEDIATE STEEL DIAPHRAGM DETAILS, SEE "INTERMEDIATE STEEL DIAPHRAGMS FOR TYPE IV PRESTRESSED CONCRETE GIRDERS.

★ FOR TRANSVERSE CONST. JT. DETAILS AND LOCATIONS, SEE "BILL OF MATERIAL" SHEET

✱ RADIAL DIMENSIONS

PROJECT NO. U-2579B

FORSYTH COUNTY

STATION: 556+85.00 -L-

SHEET 1 OF 4

STATE OF NORTH CAROLINA
DEPARTMENT OF TRANSPORTATION
RALEIGH

SUPERSTRUCTURE

PLAN OF SPANS

(RIGHT LANE)

NORTH CAROLINA PROFESSIONAL SEAL 10730 ENGINEER D. ANDRE DAVENPORT, JR.

DocuSigned by: D. André Davenport, Jr. 895DC284F664495... 8/4/2014

REVISIONS						SHEET NO.
NO.	BY:	DATE:	NO.	BY:	DATE:	S-111
1			3			TOTAL SHEETS
2			4			707

STR. #4

DRAWN BY :	J.P. ADAMS	DATE :	4/18/13
CHECKED BY :	K.D. LAYNE	DATE :	5/2013
DESIGN ENGINEER OF RECORD:	G.W. DICKEY	DATE :	4/21/14

04-AUG-2014 13:45
R:\Structures\Plans\Str04\U2579B_SD_S*_04.dgn
lsutton