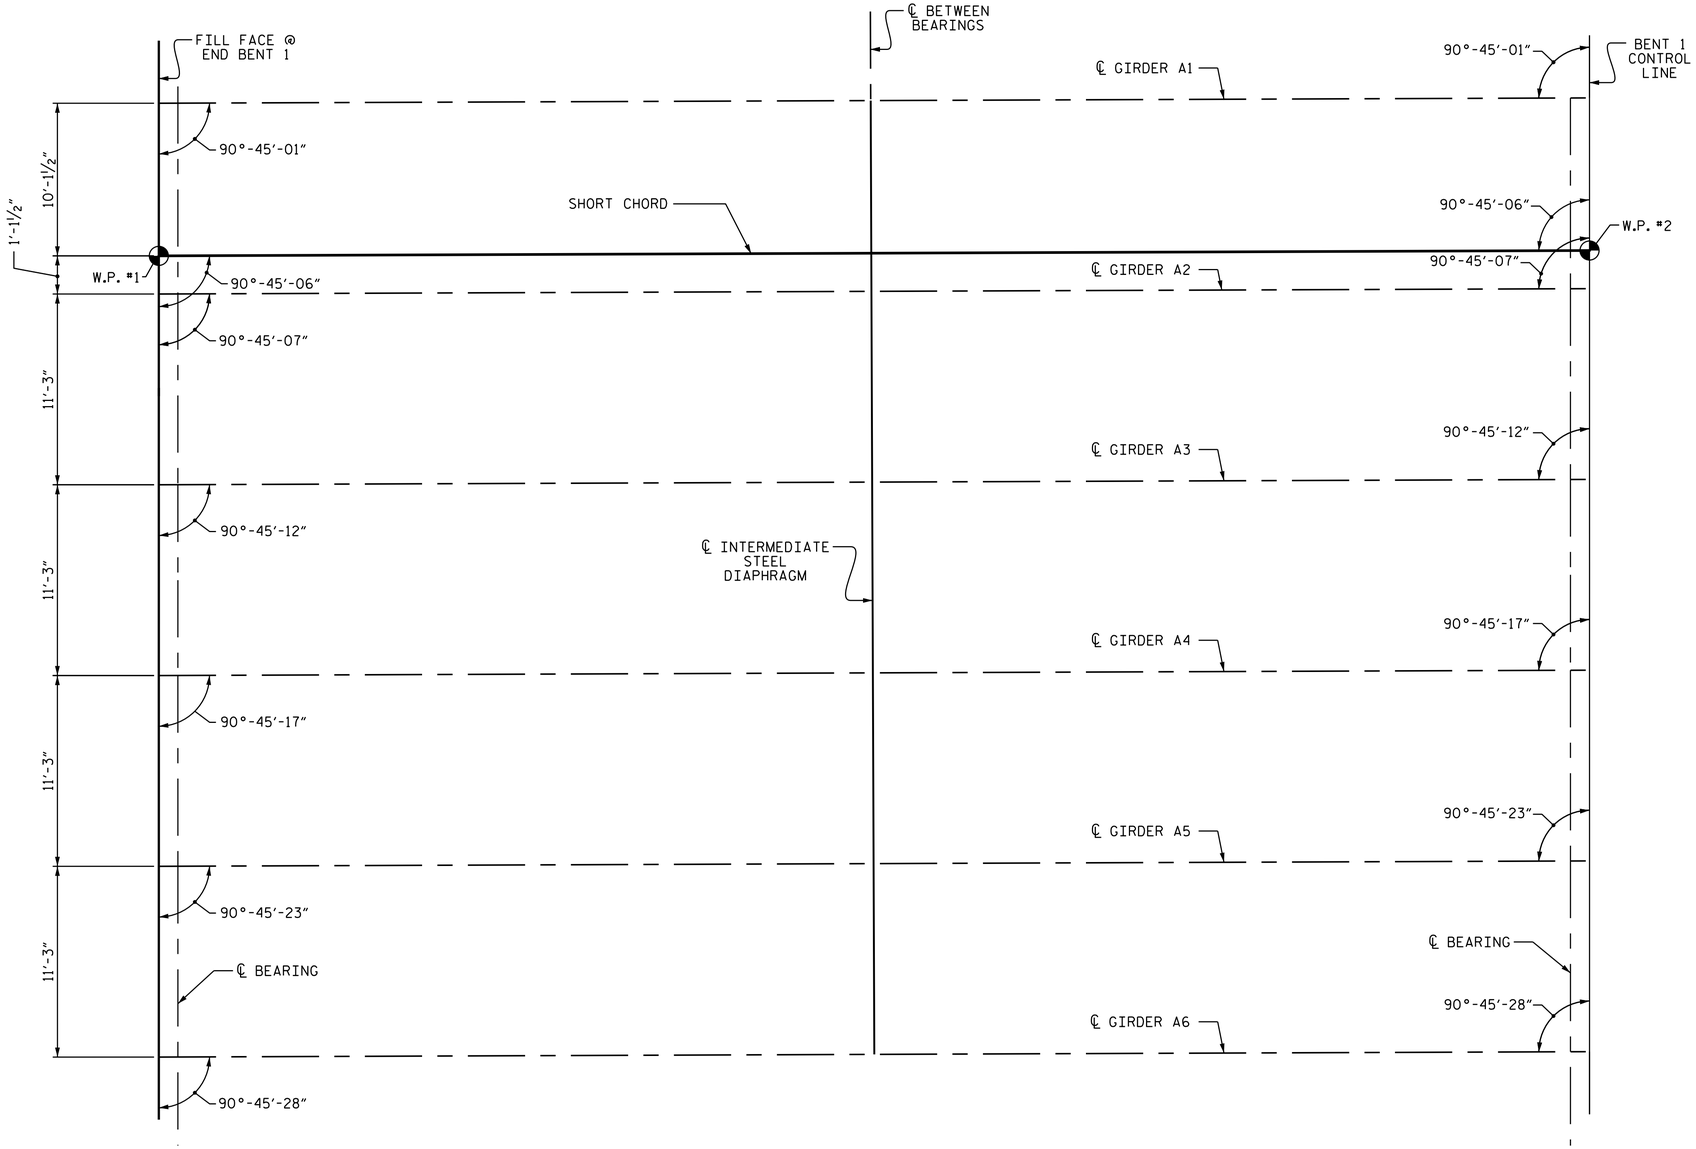

INTEGRAL
(E4)

FIX.
(E4, P1)

GIRDER LAYOUT
SPAN A

PROJECT NO. U-2579B
FORSYTH COUNTY
STATION: 556+85.00 -L-

SHEET 1 OF 3

STATE OF NORTH CAROLINA
DEPARTMENT OF TRANSPORTATION
RALEIGH

SUPERSTRUCTURE

GIRDER LAYOUT

(RIGHT LANE)

NORTH CAROLINA PROFESSIONAL SEAL 10730 ENGINEER D. ANDRE DAVENPORT, JR.

DocuSigned by:
D. André Davenport, Jr.
B95DC284F664495...
8/4/2014

REVISIONS						SHEET NO.
NO.	BY:	DATE:	NO.	BY:	DATE:	S-117
1			3			TOTAL SHEETS
2			4			707

STR. #4

DRAWN BY : J.P. ADAMS DATE : 11/15/12
CHECKED BY : K.D. LAYNE DATE : 5/2013
DESIGN ENGINEER OF RECORD: G.W. DICKEY DATE : 4/21/14

04-AUG-2014 13:45
R:\Structures\Plans\Str04\U2579B_SD_FP_04.dgn
lsutton