F.A. PROJECT NO.: NHF-0918(93)

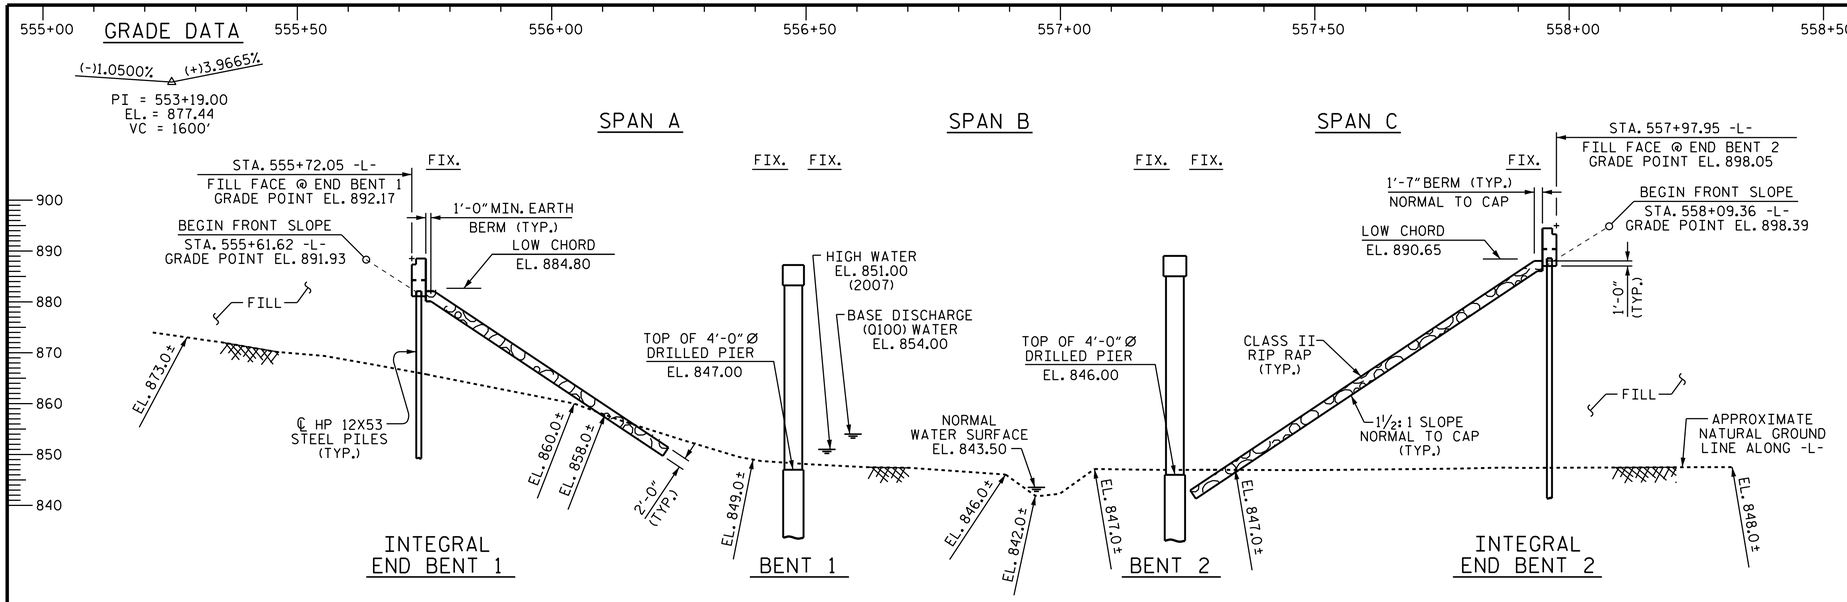

SECTION ALONG RIGHT LANE CONTROL LINE

(SECTION AT BENTS AND END BENTS TAKEN AT RIGHT ANGLES)

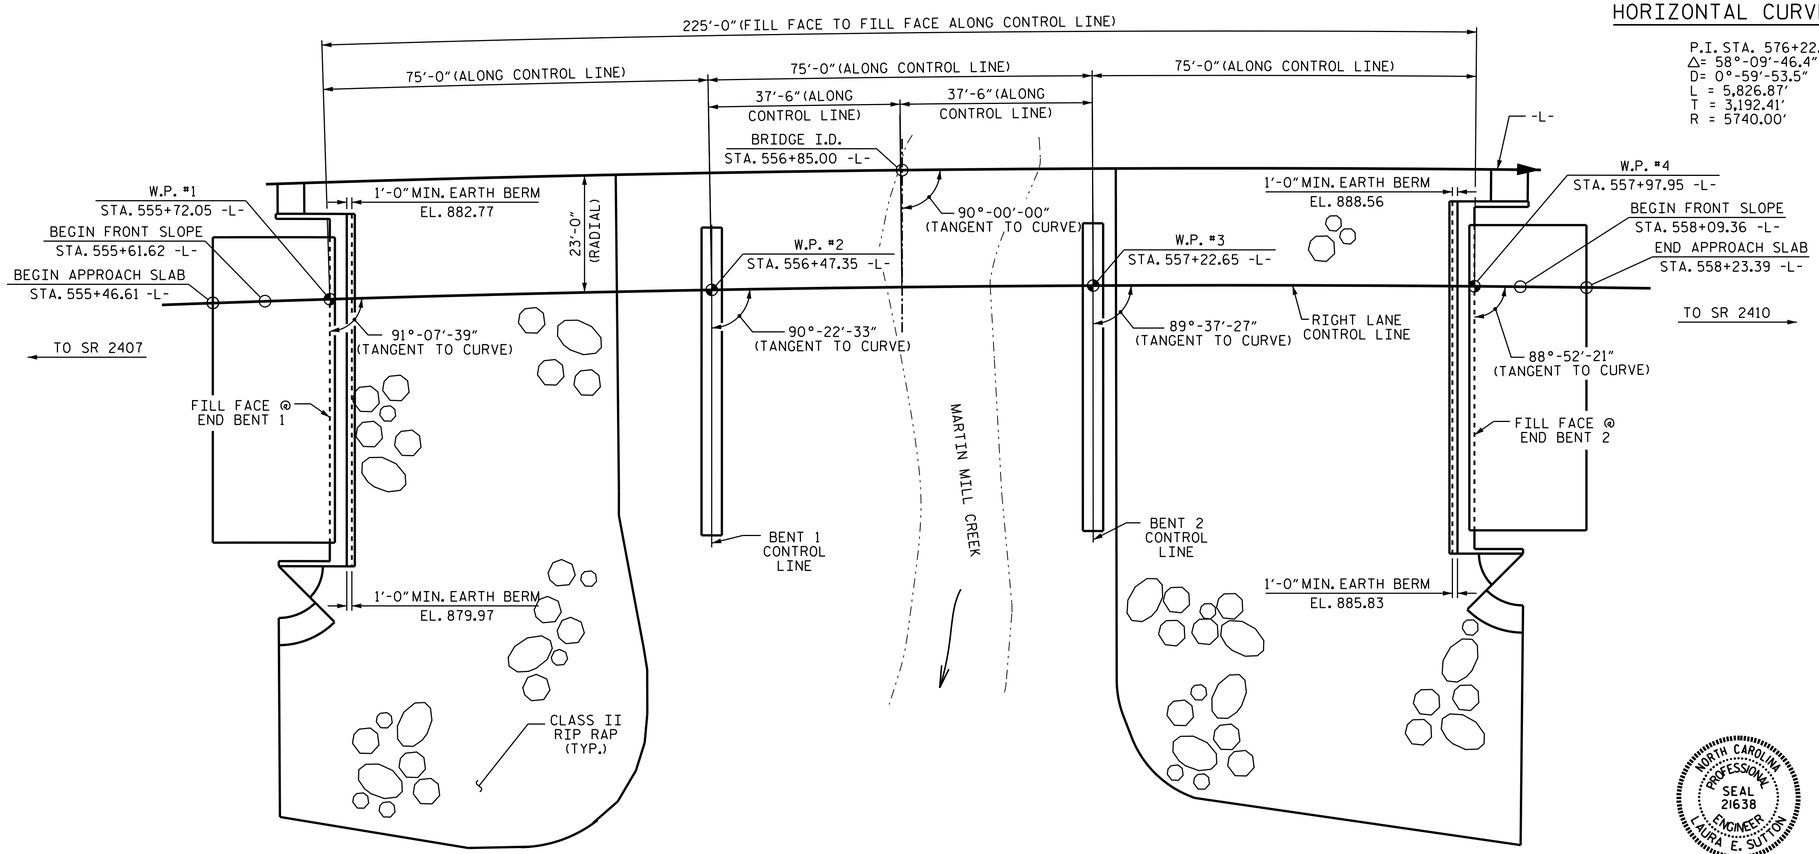

PLAN

(PILES, COLUMNS & DRILLED PIERS NOT SHOWN FOR CLARITY)

HORIZONTAL CURVE DATA -L-

P.I. STA. 576+22.74
△= 58°-09'-46.4" (RT.)
D= 0°-59'-53.5"
L = 5,826.87'
T = 3,192.41'
R = 5740.00'

I HEREBY CERTIFY THESE PLANS ARE THE AS-BUILT PLANS.

PROJECT NO. U-2579B

FORSYTH COUNTY

STATION: 556+85.00 -L-

SHEET 1 OF 4 BRIDGE #669

STATE OF NORTH CAROLINA
DEPARTMENT OF TRANSPORTATION
RALEIGH

GENERAL DRAWING

FOR BRIDGE OVER MARTIN MILL CREEK ON I-74 (FUTURE) BETWEEN SR 2407 AND SR 2410 (RIGHT LANE)

REVISIONS						SHEET NO.
NO.	BY:	DATE:	NO.	BY:	DATE:	S-103
1			3			TOTAL SHEETS
2			4			707

STR. #4

NORTH CAROLINA PROFESSIONAL SEAL 21638 ENGINEER LAURA E. SUTTON
DocuSigned by: Laura E. Sutton AE35E3E8727B40E... 8/4/2014

NORTH CAROLINA PROFESSIONAL SEAL 10730 ENGINEER D. ANDRE' DAVENPORT, JR.
DocuSigned by: D. André Davenport, Jr. B9DDC284F6B440E... 8/4/2014

DRAWN BY :	D.A. DAVENPORT	DATE :	3/24/14
CHECKED BY :	M.K. BEARD	DATE :	5/21/14
DESIGN ENGINEER OF RECORD:	G.W. DICKEY	DATE :	6/4/14

04-AUG-2014 13:44
R:\Structures\Plans\Str04\U2579B_SD_GD_04.dgn
lsutton