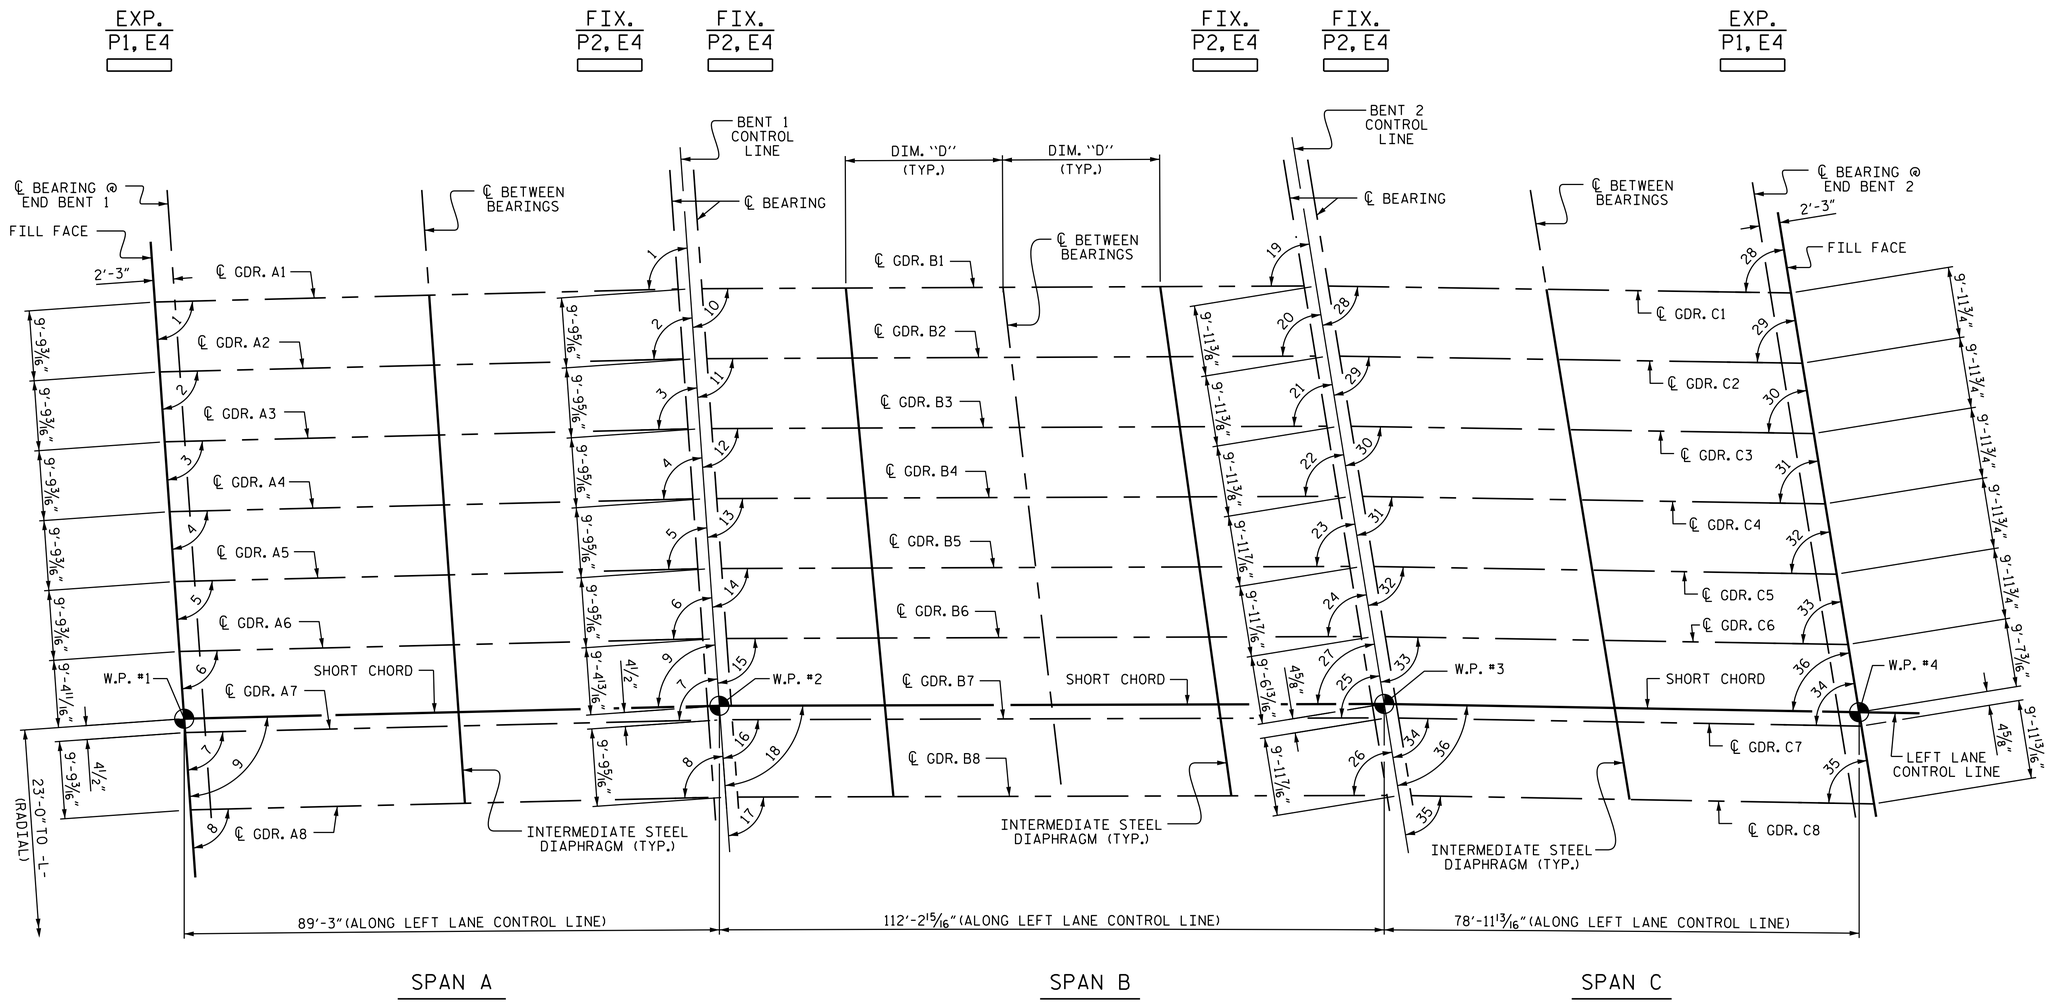

GIRDER LAYOUT

	DIM. "D"
GDR. B1	25'-10 3/8"
GDR. B2	26'-1 3/4"
GDR. B3	26'-5"
GDR. B4	26'-8 1/4"
GDR. B5	26'-11 1/2"
GDR. B6	27'-2 3/4"
GDR. B7	27'-6 1/8"
GDR. B8	27'-9 3/8"

ANGLES							
1	86°-17'-42"	10	85°-20'-08"	19	79°-03'-04"	28	78°-08'-32"
2	86°-17'-20"	11	85°-19'-21"	20	79°-02'-16"	29	78°-07'-20"
3	86°-16'-57"	12	85°-18'-33"	21	79°-01'-29"	30	78°-06'-06"
4	86°-16'-35"	13	85°-17'-45"	22	79°-00'-41"	31	78°-04'-54"
5	86°-16'-12"	14	85°-16'-57"	23	78°-59'-53"	32	78°-03'-40"
6	86°-15'-50"	15	85°-16'-08"	24	78°-59'-04"	33	78°-02'-26"
7	86°-15'-27"	16	85°-15'-20"	25	78°-58'-16"	34	78°-01'-13"
8	86°-15'-04"	17	85°-14'-31"	26	78°-57'-27"	35	77°-59'-58"
9	86°-15'-28"	18	85°-15'-22"	27	78°-58'-17"	36	78°-01'-15"

PROJECT NO. U-2579B
FORSYTH COUNTY
STATION: 584+36.24 -L-

STATE OF NORTH CAROLINA
DEPARTMENT OF TRANSPORTATION
RALEIGH

SUPERSTRUCTURE

GIRDER LAYOUT

(LEFT LANE)

NORTH CAROLINA PROFESSIONAL SEAL 23371 ENGINEER VIPUL A. PATEL

DocuSigned by: Vipul A. Patel
1C157DE15D4A0AA... 7/29/2014

REVISIONS						SHEET NO.
NO.	BY:	DATE:	NO.	BY:	DATE:	S-152
1			3			TOTAL SHEETS
2			4			707

STR. #5

DRAWN BY : T. H. CARROLL DATE : 10/21/13
CHECKED BY : P. S. ADKINS DATE : 12/30/13
DESIGN ENGINEER OF RECORD: H. A. LOCKLEAR DATE : 6/4/14

28-JUL-2014 16:30
R:\Structures\Plans\Str05\U2579B_SD_FP_05.dgn
lsutton