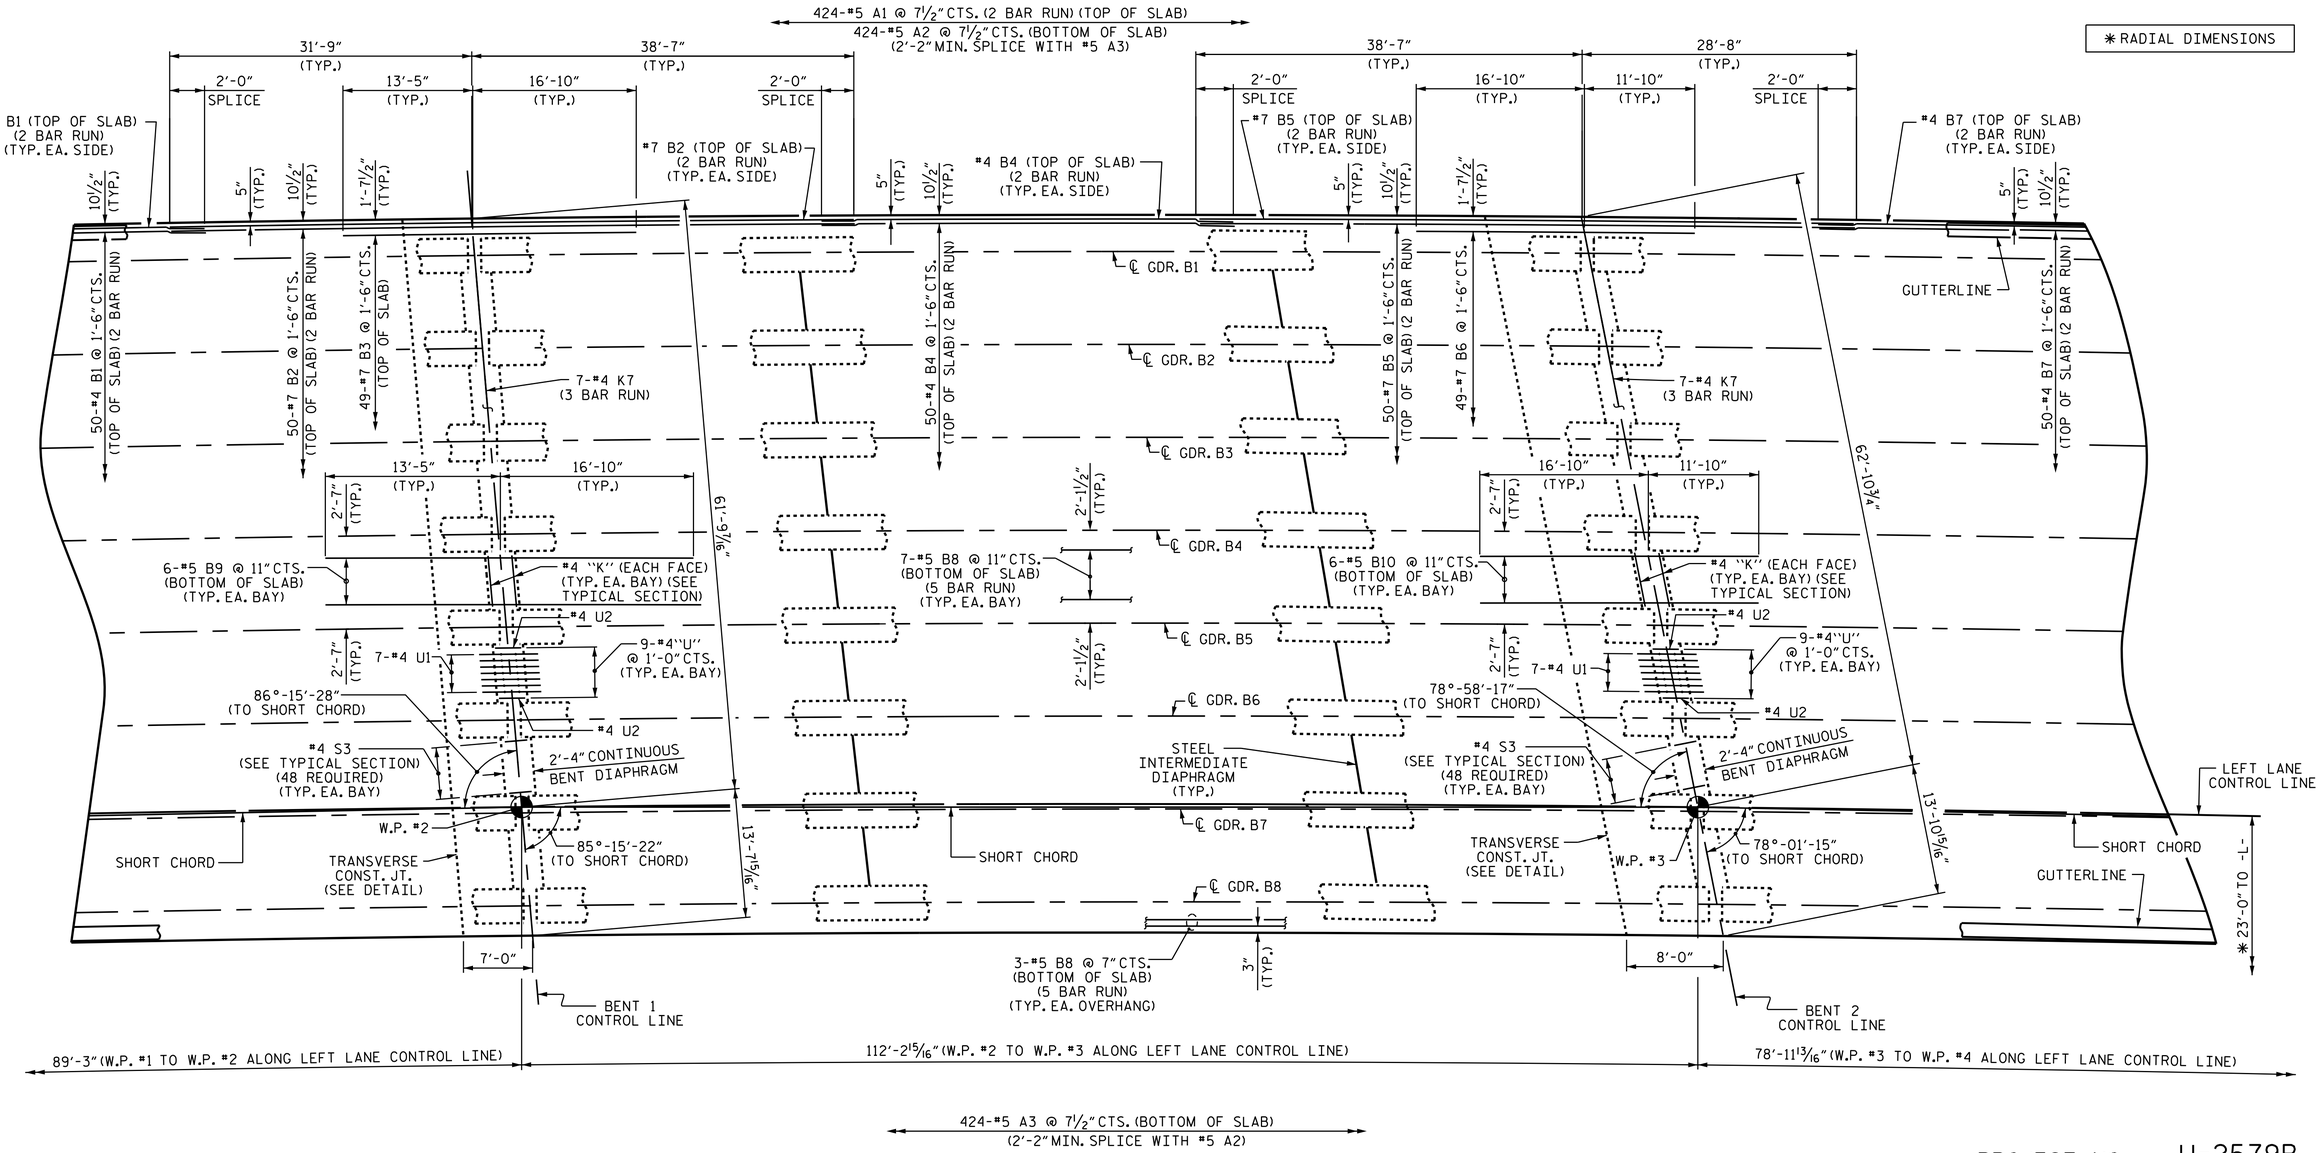

PLAN OF SPAN B

"A" BARS ARE SPACED ALONG AND PERPENDICULAR TO LONG CHORD.

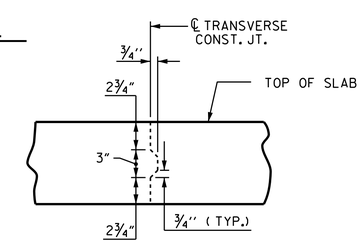

TRANSVERSE CONSTRUCTION JOINT DETAIL

NOTE: REINFORCING STEEL IN SLAB NOT SHOWN. LONGITUDINAL REINFORCING STEEL SHALL BE CONTINUOUS THROUGH JOINT.

PROJECT NO. U-2579B
FORSYTH COUNTY
STATION: 584+36.24 -L-

SHEET 2 OF 3

STATE OF NORTH CAROLINA
DEPARTMENT OF TRANSPORTATION
RALEIGH

SUPERSTRUCTURE
PLAN OF SPAN B

(LEFT LANE)

NORTH CAROLINA PROFESSIONAL SEAL 23371 ENGINEER VIPUL A. PATEL

Docusigned by: Vipul A. Patel 1C157DE15D46AAA 7/29/2014

REVISIONS						SHEET NO.
NO.	BY:	DATE:	NO.	BY:	DATE:	S-149
1			3			TOTAL SHEETS
2			4			707

STR. #5

DRAWN BY : T. H. CARROLL DATE : 11/4/13
CHECKED BY : P. S. ADKINS DATE : 12/30/13
DESIGN ENGINEER OF RECORD: H. A. LOCKLEAR DATE : 6/4/14

28-JUL-2014 16:30
R:\Structures\Plans\Str05\U2579B_SD_S*_05.dgn
lsutton