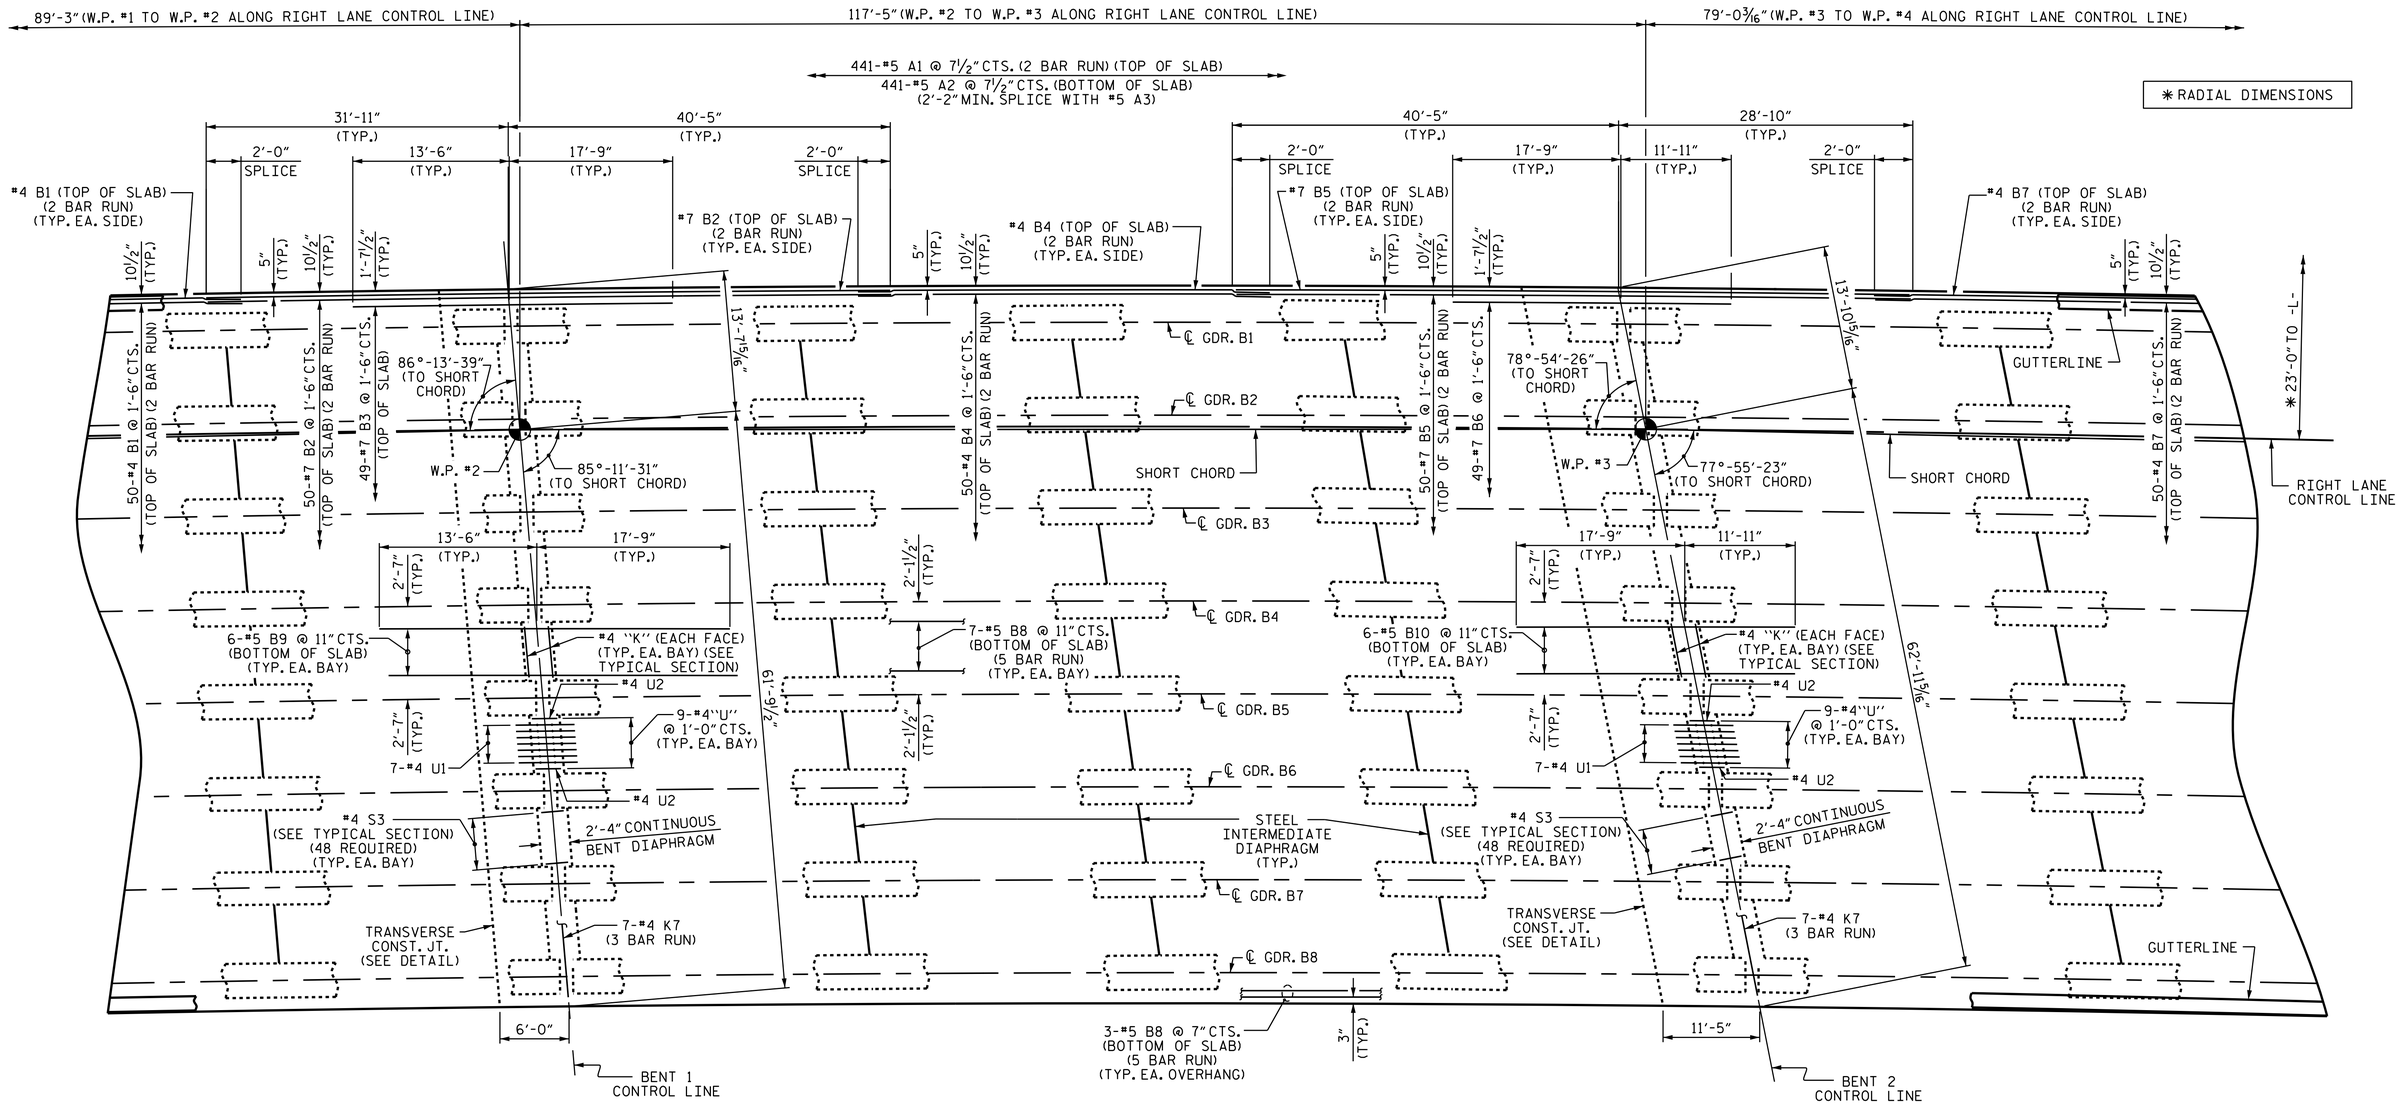

PLAN OF SPAN B

"A" BARS ARE SPACED ALONG AND PERPENDICULAR TO LONG CHORD.

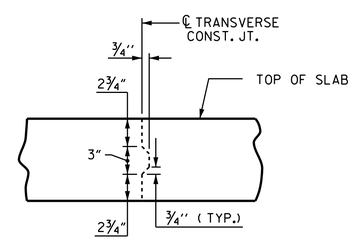

TRANSVERSE CONSTRUCTION JOINT DETAIL

NOTE: REINFORCING STEEL IN SLAB NOT SHOWN. LONGITUDINAL REINFORCING STEEL SHALL BE CONTINUOUS THROUGH JOINT.

PROJECT NO. U-2579B
FORSYTH COUNTY
STATION: 584+36.24 -L-

SHEET 2 OF 3

STATE OF NORTH CAROLINA
DEPARTMENT OF TRANSPORTATION
RALEIGH

SUPERSTRUCTURE
PLAN OF SPAN B

(RIGHT LANE)

NORTH CAROLINA PROFESSIONAL SEAL 23371 ENGINEER VIPUL A. PATEL

DocuSigned by: Vipul A. Patel 1C157DE15D464AA... 8/1/2014

REVISIONS							SHEET NO.
NO.	BY:	DATE:	NO.	BY:	DATE:		S-187
1			3				TOTAL SHEETS
2			4				707

STR. #6

DRAWN BY :	T. H. CARROLL	DATE :	1/9/14
CHECKED BY :	P. S. ADKINS	DATE :	2/28/14
DESIGN ENGINEER OF RECORD:	H. A. LOCKLEAR	DATE :	6/4/14

30-JUL-2014 12:59
R:\Structures\Plans\Str06\U2579B_SD_S*_06.dgn
lsutton