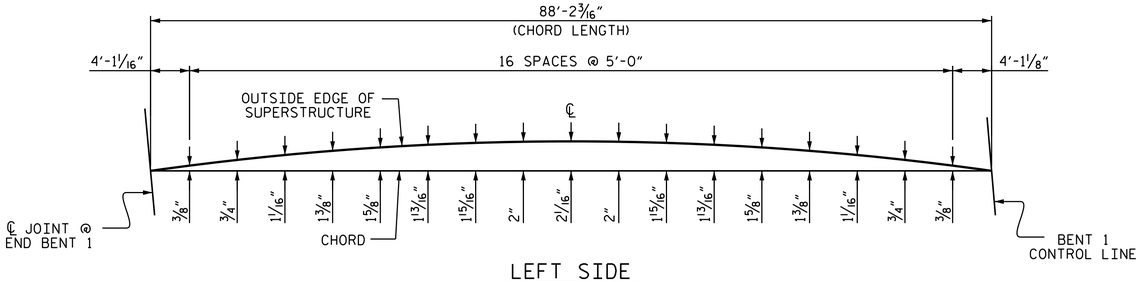

LEFT SIDE

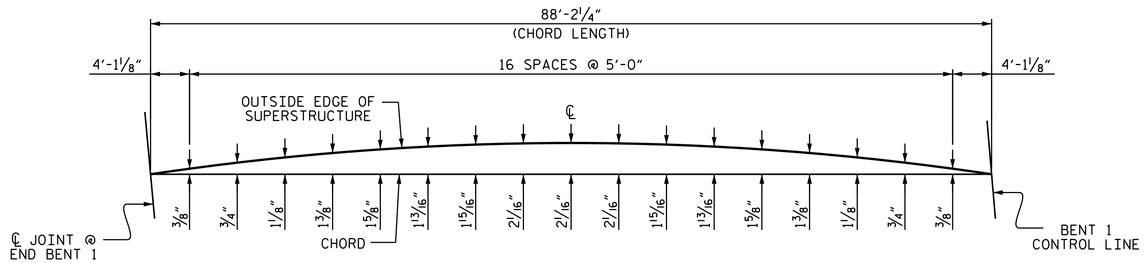

RIGHT SIDE

SPAN A ARC OFFSETS

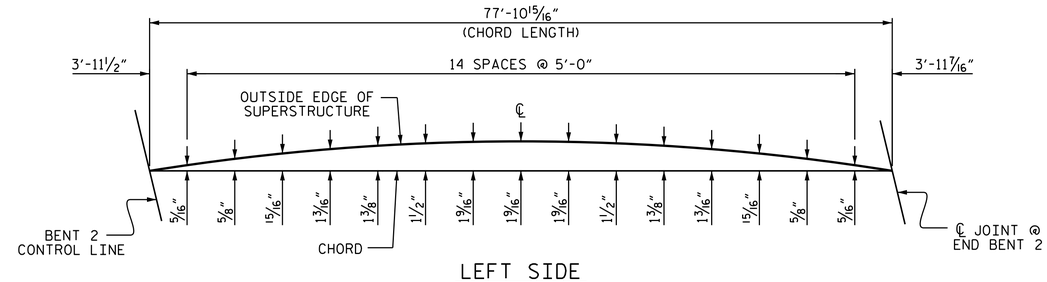

LEFT SIDE

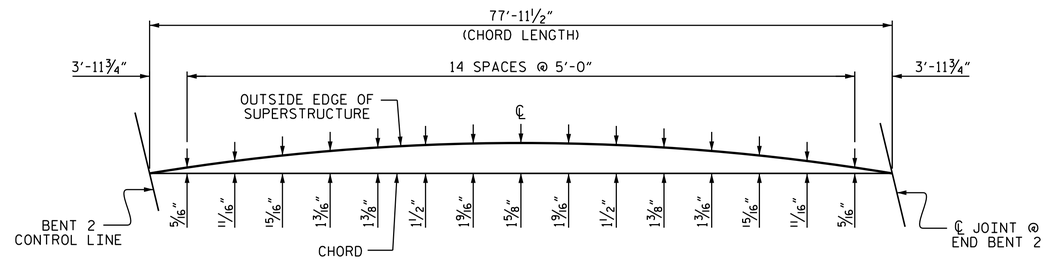

RIGHT SIDE

SPAN C ARC OFFSETS

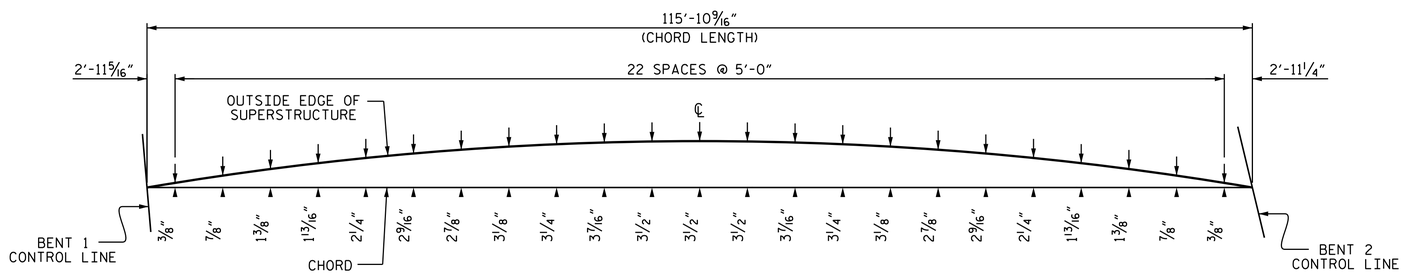

LEFT SIDE

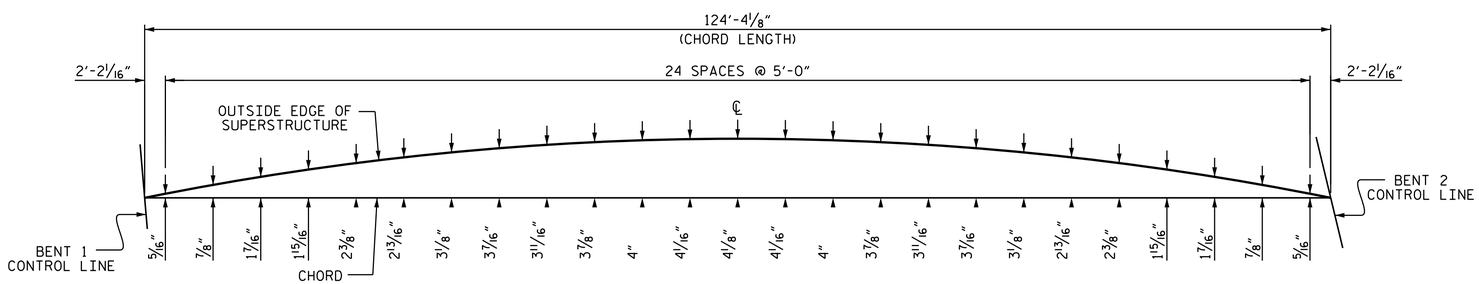

RIGHT SIDE

SPAN B ARC OFFSETS

PROJECT NO. U-2579B

FORSYTH COUNTY

STATION: 584+36.24 -L-

STATE OF NORTH CAROLINA
DEPARTMENT OF TRANSPORTATION
RALEIGH

SUPERSTRUCTURE
ARC OFFSETS

(RIGHT LANE)

NORTH CAROLINA PROFESSIONAL SEAL 23371 ENGINEER VIPUL A. PATEL

DocuSigned by: Vipul A. Patel 1C157DE15D464AA... 8/1/2014

REVISIONS						SHEET NO.
NO.	BY:	DATE:	NO.	BY:	DATE:	S-189
1			3			TOTAL SHEETS
2			4			707

STR. #6

DRAWN BY : T. H. CARROLL DATE : 1/6/14
CHECKED BY : P. S. ADKINS DATE : 2/28/14
DESIGN ENGINEER OF RECORD: H. A. LOCKLEAR DATE : 6/4/14

30-JUL-2014 12:59
R:\Structures\Plans\Str06\U2579B_SD_S*_06.dgn
lsutton