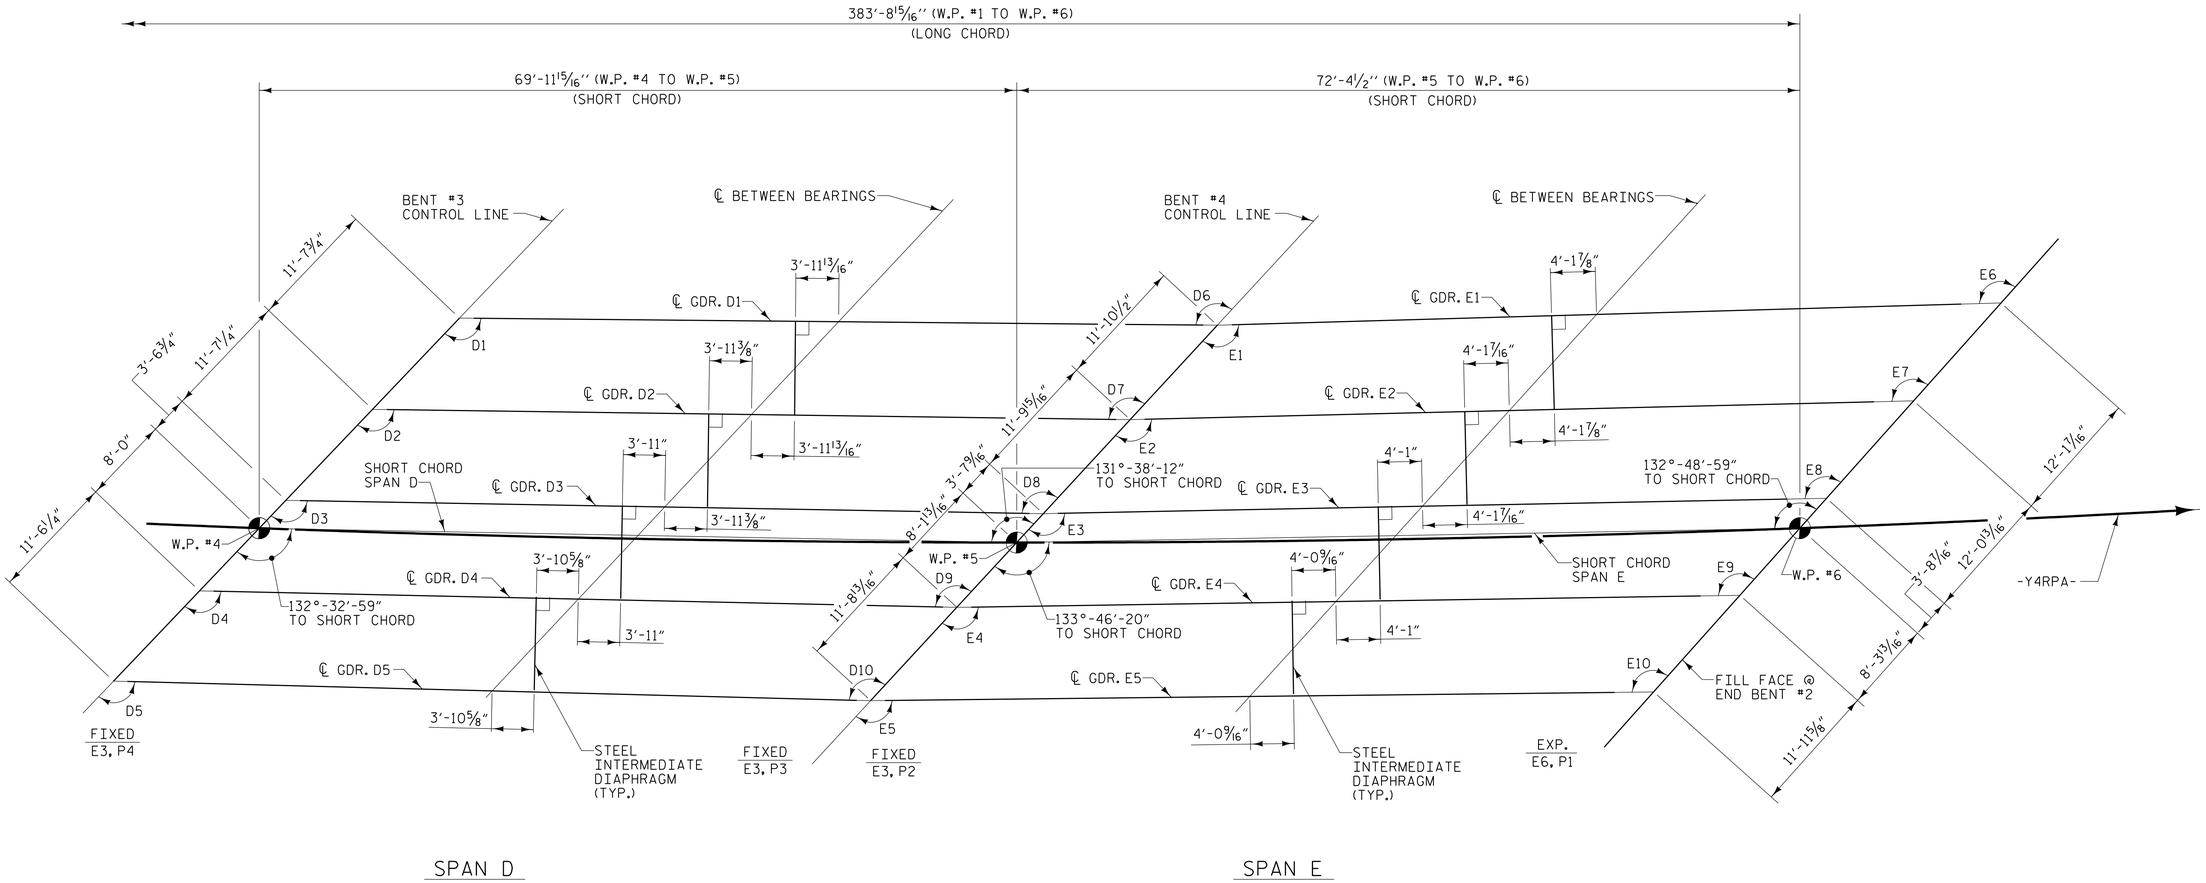

PARTIAL FRAMING PLAN

(END BENT DIAPHRAGMS AND BENT DIAPHRAGMS ARE NOT SHOWN)

GIRDER SKEW ANGLES								
GIRDER No.	SPAN D				SPAN E			
1	D1	133°-06'-00"	D6	132°-11'-12"	E1	134°-20'-46"	E6	133°-23'-26"
2	D2	132°-51'-34"	D7	131°-56'-47"	E2	134°-05'-43"	E7	133°-08'-22"
3	D3	132°-37'-20"	D8	131°-42'-32"	E3	133°-50'-52"	E8	132°-53'-31"
4	D4	132°-23'-16"	D9	131°-28'-28"	E4	133°-36'-12"	E9	132°-38'-51"
5	D5	132°-09'-24"	D10	131°-14'-36"	E5	133°-21'-43"	E10	132°-24'-23"

PROJECT NO. U-2579B
FORSYTH COUNTY
STATION: 17+10.00 -Y4RPA-

SHEET 3 OF 3

STATE OF NORTH CAROLINA
DEPARTMENT OF TRANSPORTATION
RALEIGH

SUPERSTRUCTURE
FRAMING PLAN

PLANS PREPARED BY:
MULKEY ENGINEERS & CONSULTANTS
PO Box 33127
RALEIGH, N.C. 27636
(919) 851-1912
(919) 851-1918 (FAX)
WWW.MULKEYINC.COM
NC LICENSE NO. C-1021

NORTH CAROLINA PROFESSIONAL SEAL 034352 ENGINEER TIMOTHY R. PETERSON
5/19/2014
DocuSigned by: Timothy R. Peterson
6DC417164 7CD40F...

DWG. NO. RPA-15

REVISIONS						
NO.	BY:	DATE:	NO.	BY:	DATE:	
1			3			
2			4			

SHEET NO. S-232
TOTAL SHEETS 707

STR #7

DRAWN BY : W. B. ALLEN DATE : 9/13
CHECKED BY : T. R. PETERSON DATE : 10/13
DESIGN ENGINEER OF RECORD: T. R. PETERSON DATE : 4/23/14

5/9/2014 8:06:45 AM R:\Structures\U-2579B Ramp A\U-2579B_RPA_SD_FP_03.dgn