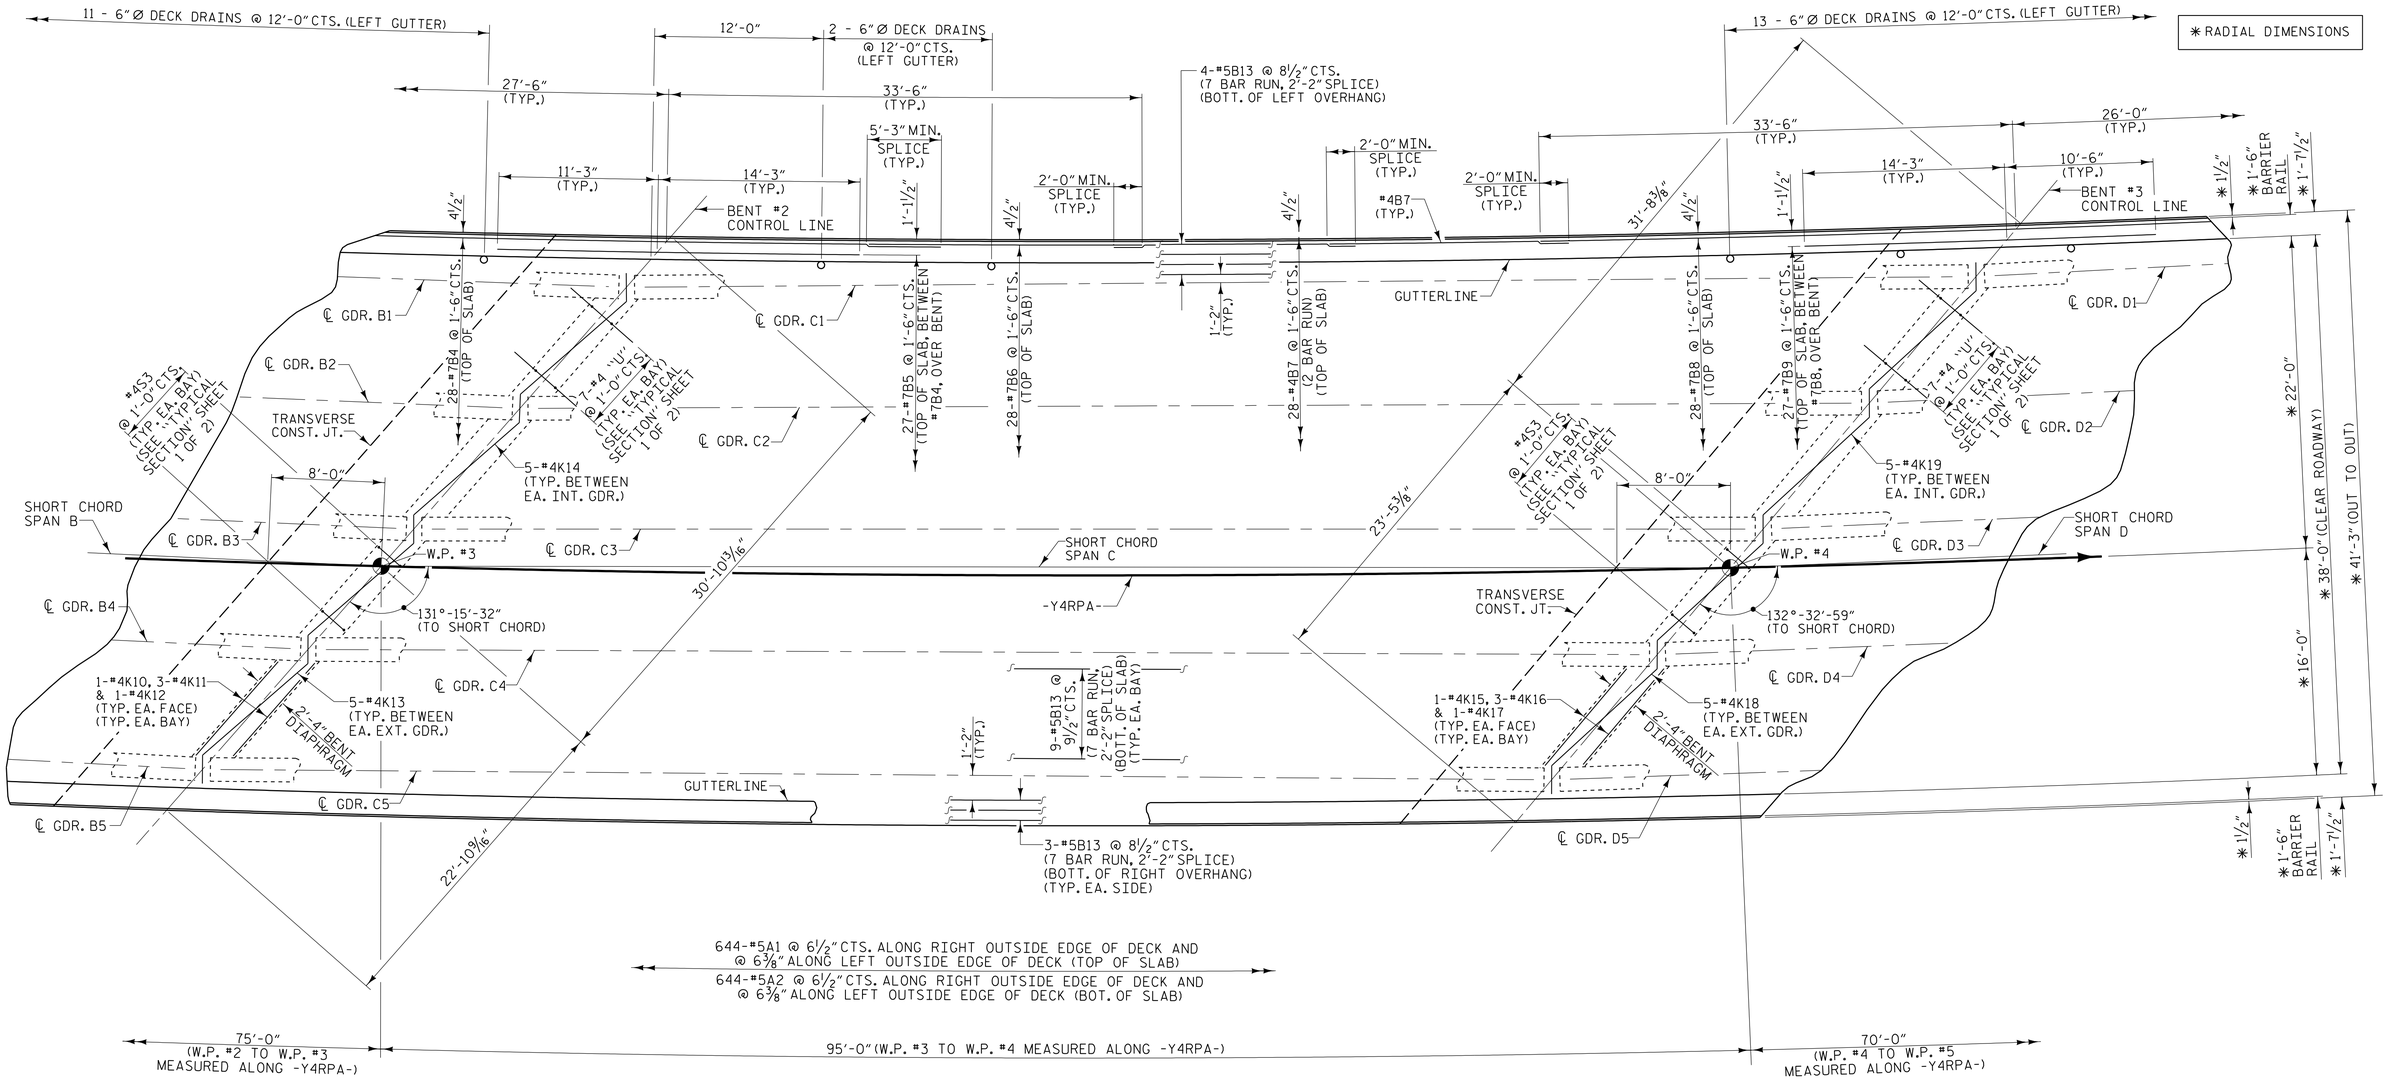

SPAN C

NOTES

FOR BARRIER RAIL DETAILS AND REINFORCING STEEL, SEE "CONCRETE BARRIER RAIL" SHEET.

FOR POUR SEQUENCE AND TRANSVERSE CONSTRUCTION JOINT DETAIL, SEE "SUPERSTRUCTURE BILL OF MATERIAL" SHEET 2 OF 2.

PROJECT NO. U-2579B

FORSYTH COUNTY

STATION: 17+10.00 -Y4RPA-

SHEET 3 OF 5

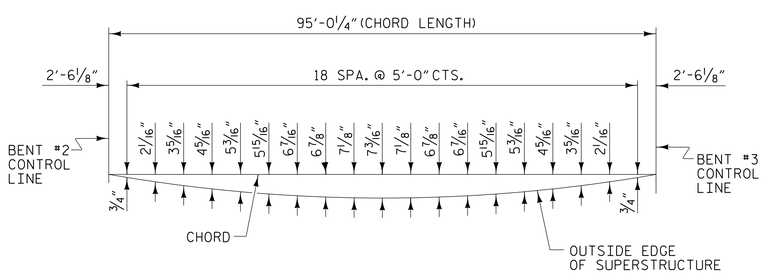

LEFT OUTSIDE EDGE

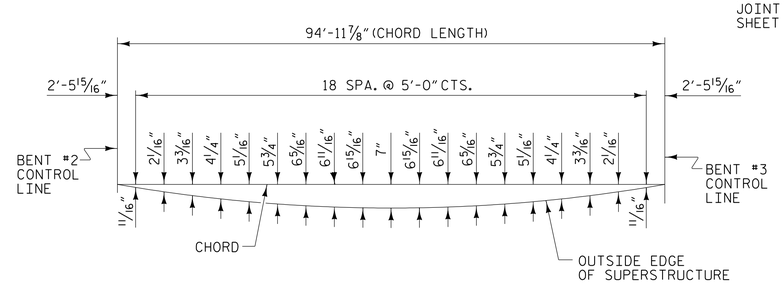

RIGHT OUTSIDE EDGE

ARC OFFSETS

DRAWN BY :	W. B. ALLEN	DATE :	8/13
CHECKED BY :	T. R. PETERSON	DATE :	10/13
DESIGN ENGINEER OF RECORD:	T. R. PETERSON	DATE :	4/23/14

PLANS PREPARED BY:

MULKEY ENGINEERS & CONSULTANTS
PO Box 33127
Raleigh, N.C. 27636
(919) 851-1912
(919) 851-1918 (FAX)
WWW.MULKEYINC.COM
NC LICENSE NO. C-1051

NORTH CAROLINA PROFESSIONAL SEAL 034352 ENGINEER THERON R. PETERSON

5/19/2014

DocuSigned by: Theron R. Peterson
6DC4171647CD40F...

DWG. NO. RPA-10

STATE OF NORTH CAROLINA
DEPARTMENT OF TRANSPORTATION
RALEIGH

SUPERSTRUCTURE

PLAN OF SPAN C

REVISIONS							SHEET NO.
NO.	BY:	DATE:	NO.	BY:	DATE:		S-227
1			3				TOTAL SHEETS
2			4				707

STR #7

5/19/2014 8:03:19 AM R:\Structures\U-2579B_Ramp A\U-2579B_RPA_SD_S3_01.dgn