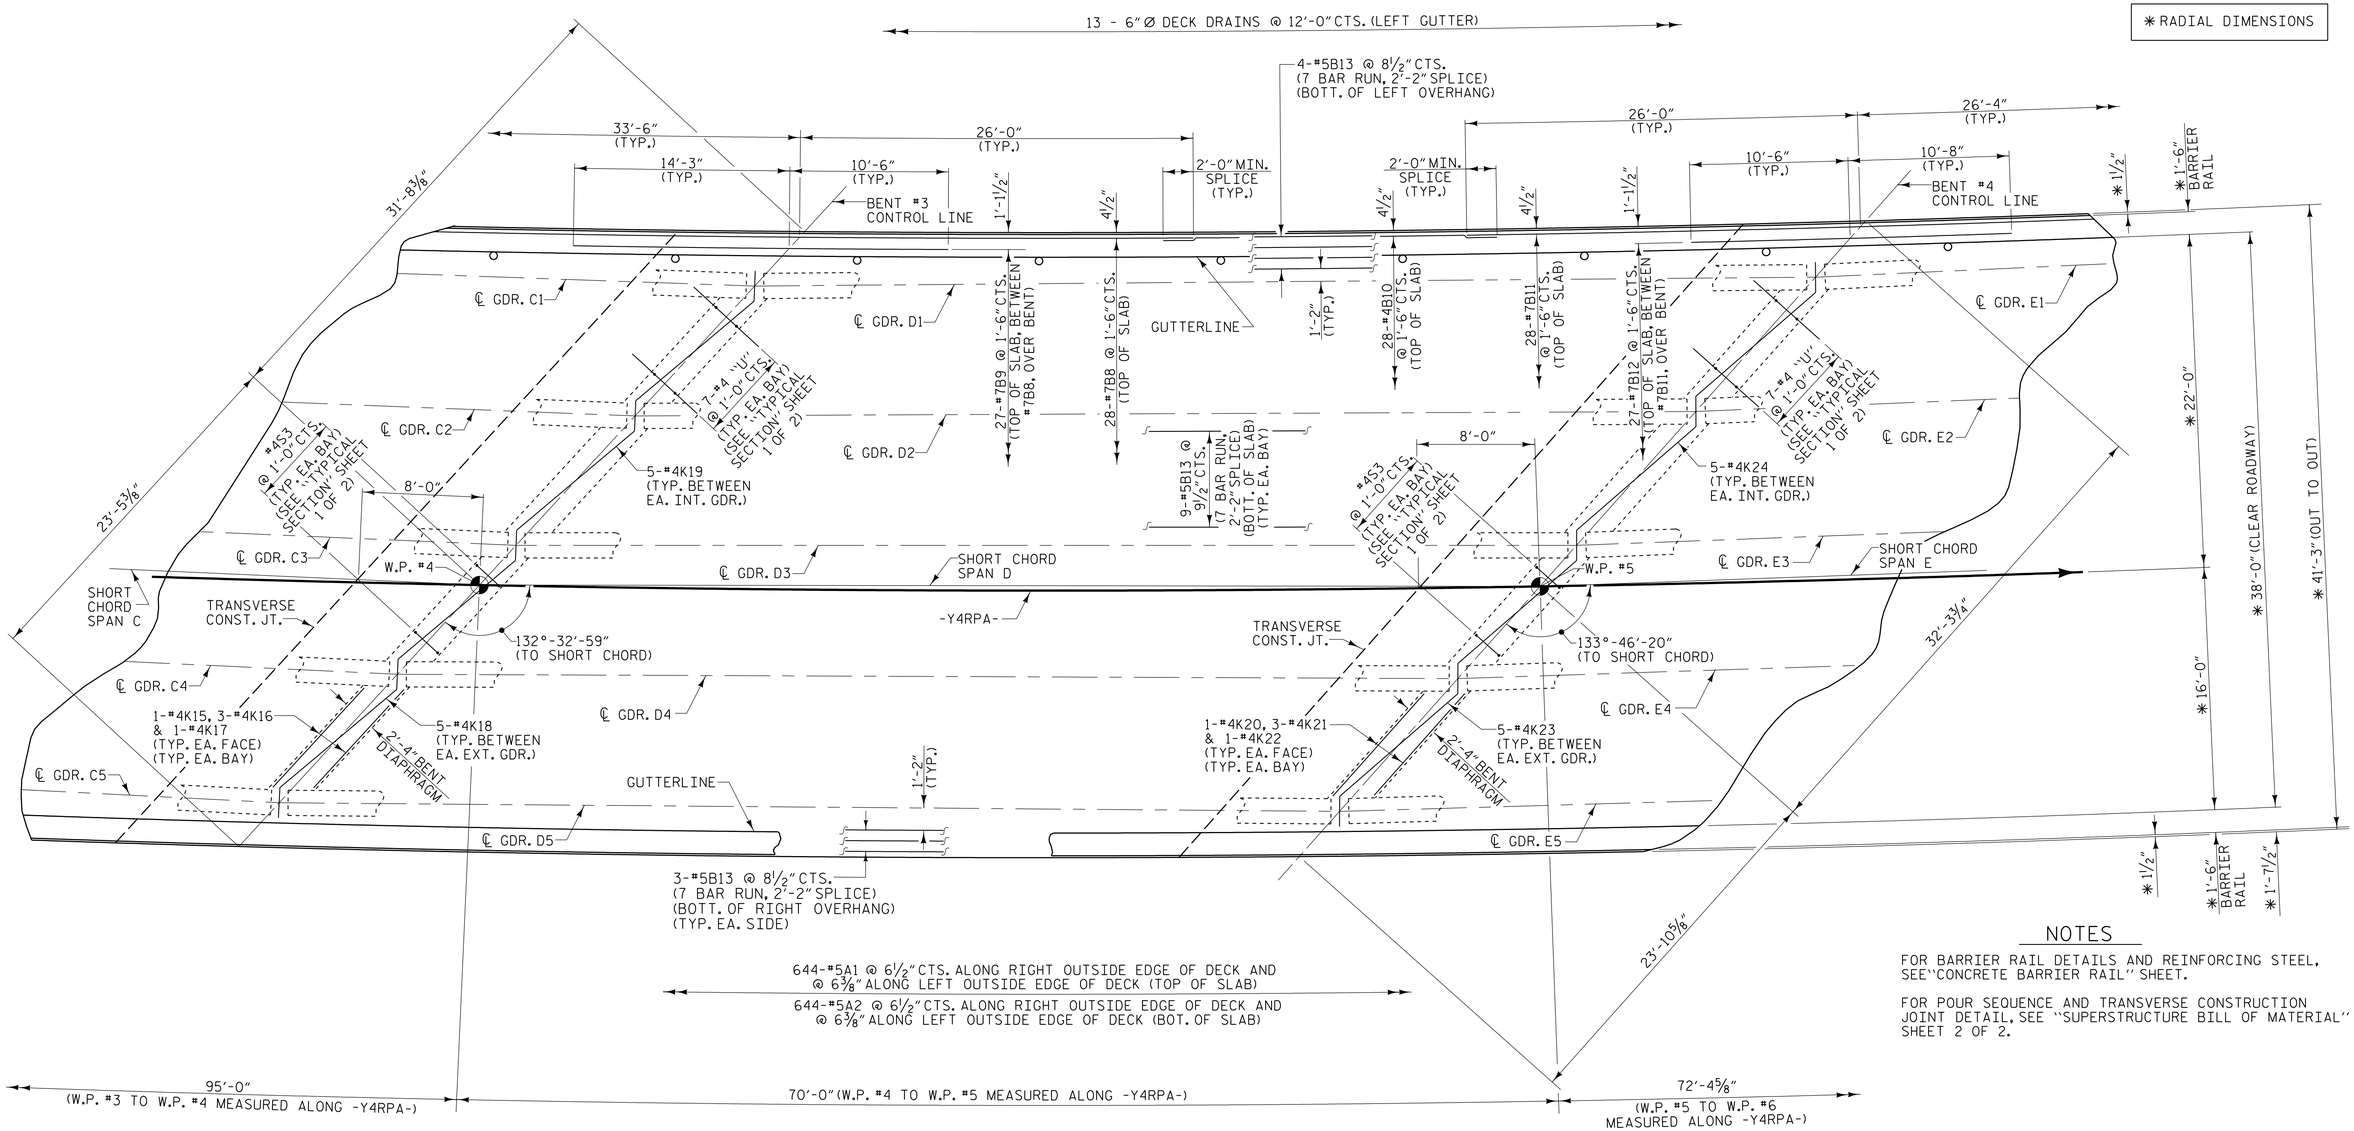

NOTES

FOR BARRIER RAIL DETAILS AND REINFORCING STEEL, SEE "CONCRETE BARRIER RAIL" SHEET.

FOR POUR SEQUENCE AND TRANSVERSE CONSTRUCTION JOINT DETAIL, SEE "SUPERSTRUCTURE BILL OF MATERIAL" SHEET 2 OF 2.

SPAN D

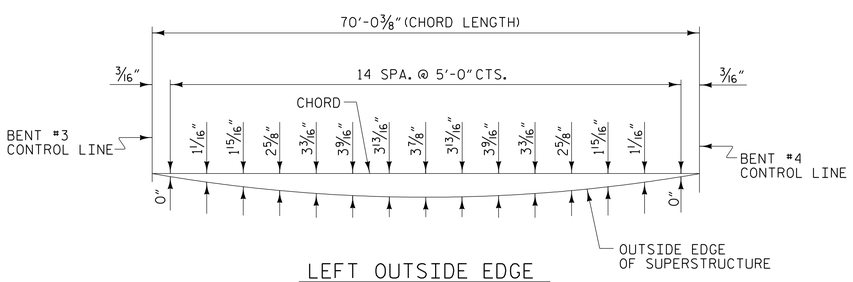

LEFT OUTSIDE EDGE

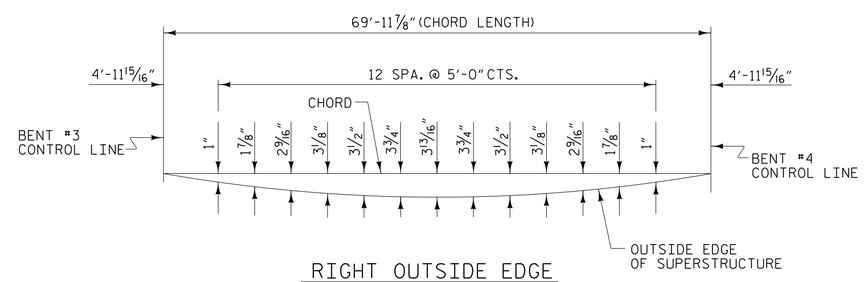

RIGHT OUTSIDE EDGE

ARC OFFSETS

PROJECT NO. U-2579B
FORSYTH COUNTY
STATION: 17+10.00 -Y4RPA-

SHEET 4 OF 5

STATE OF NORTH CAROLINA
DEPARTMENT OF TRANSPORTATION
RALEIGH

SUPERSTRUCTURE
PLAN OF SPAN D

PLANS PREPARED BY:
MULKEY ENGINEERS & CONSULTANTS
PO BOX 33127 RALEIGH, N.C. 27636
(919) 851-1912
(919) 851-1918 (FAX)
WWW.MULKEYINC.COM
NC LICENSE NO. C-1021

NORTH CAROLINA PROFESSIONAL SEAL 034352 ENGINEER THERON R. PETERSON
5/19/2014
DocuSigned by: Theron R. Peterson
6DC417164 7CD40F...

REVISIONS							SHEET NO.
NO.	BY:	DATE:	NO.	BY:	DATE:		S-228
1			3				TOTAL SHEETS
2			4				707

DWG. NO. RPA-11

STR #7

DRAWN BY :	W. B. ALLEN	DATE :	8/13
CHECKED BY :	T. R. PETERSON	DATE :	10/13
DESIGN ENGINEER OF RECORD:	T. R. PETERSON	DATE :	4/23/14

5/19/2014 8:03:57 AM R:\Structures\U-2579B Ramp A\U-2579B_RPA_SD_S4_01.dgn