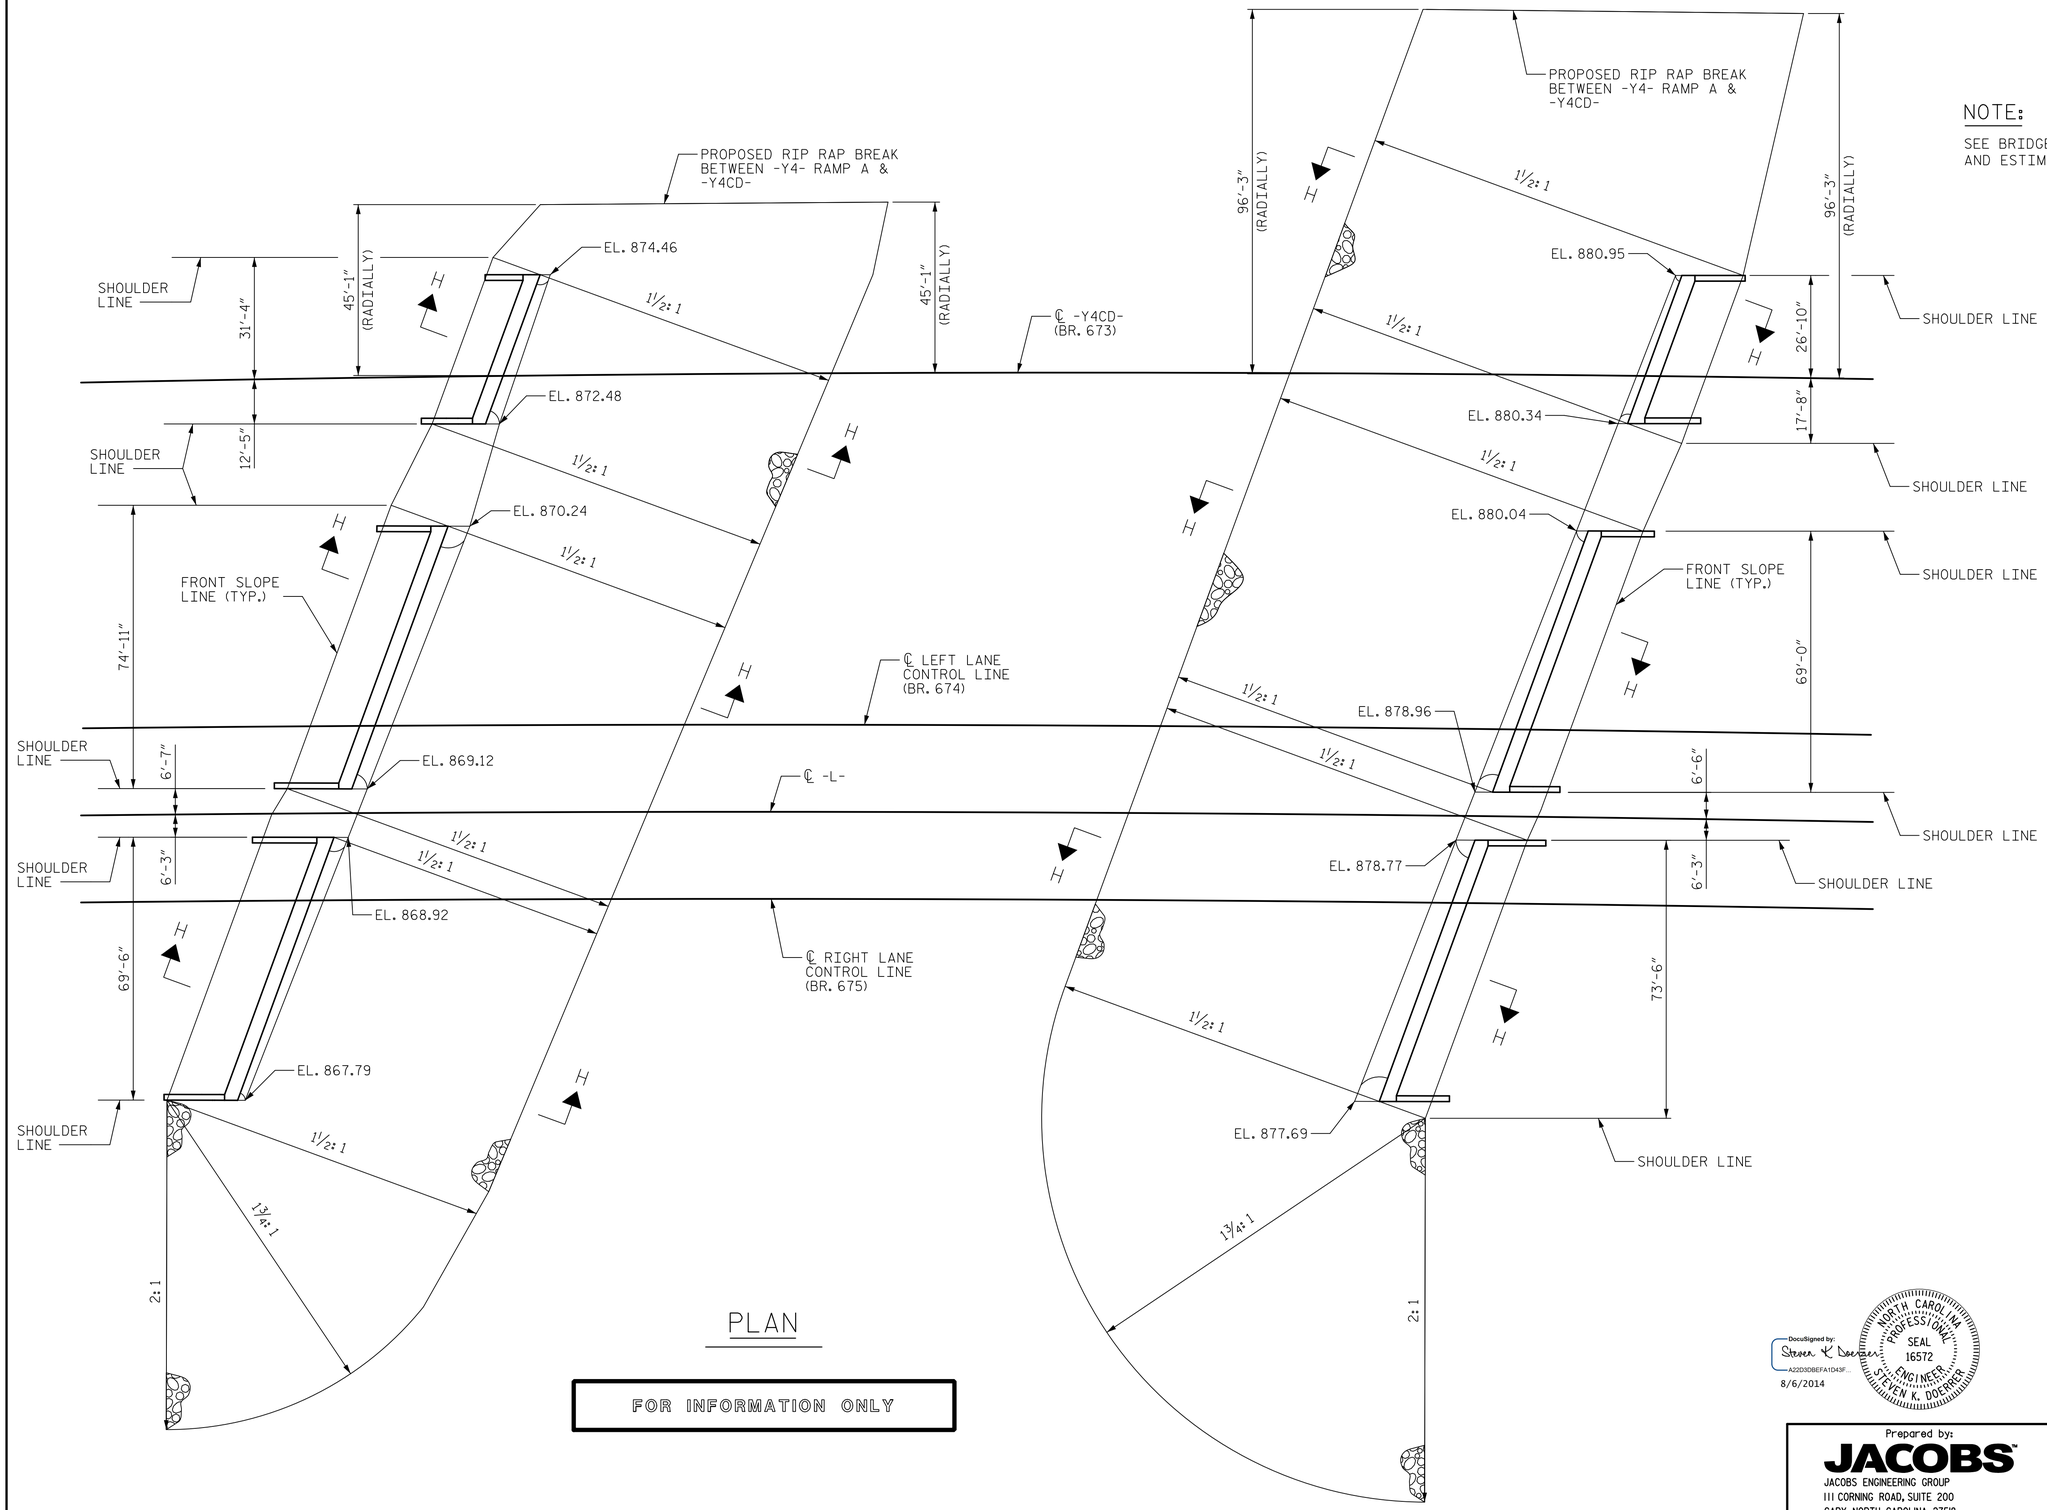

NOTE:

SEE BRIDGE NO. 674 FOR RIP RAP LAYOUT, DETAILS, AND ESTIMATED QUANTITIES.

PLAN

FOR INFORMATION ONLY

PROJECT NO. U-2579B

FORSYTH COUNTY

STATION: 33+15.67 -Y4CD-

SHEET 1 OF 2

DocuSigned by: Steven K. Doerner
A22D30BEFA1D43F...
8/6/2014

NORTH CAROLINA PROFESSIONAL SEAL 16572 ENGINEER STEVEN K. DOERNER

Prepared by:
JACOBS
JACOBS ENGINEERING GROUP
111 CORNING ROAD, SUITE 200
CARY, NORTH CAROLINA 27518
TEL: (919) 859-5000

DWG. NO. 40 OF 43

STATE OF NORTH CAROLINA
DEPARTMENT OF TRANSPORTATION
RALEIGH

SUBSTRUCTURE

CLASS II
RIP RAP

REVISIONS						SHEET NO.
NO.	BY:	DATE:	NO.	BY:	DATE:	S-306
1			3			TOTAL SHEETS
2			4			707

DRAWN BY : EML DATE : 6/27/14
CHECKED BY : JBT DATE : 6/27/14

$$$$$$$$$TIME$$$$$
$$$$$$$$$$$$$$$$$$$$$$$$DGN$$$$$$$$$$$$$$$$$$$$$$
$$$$USERNAME$$$$