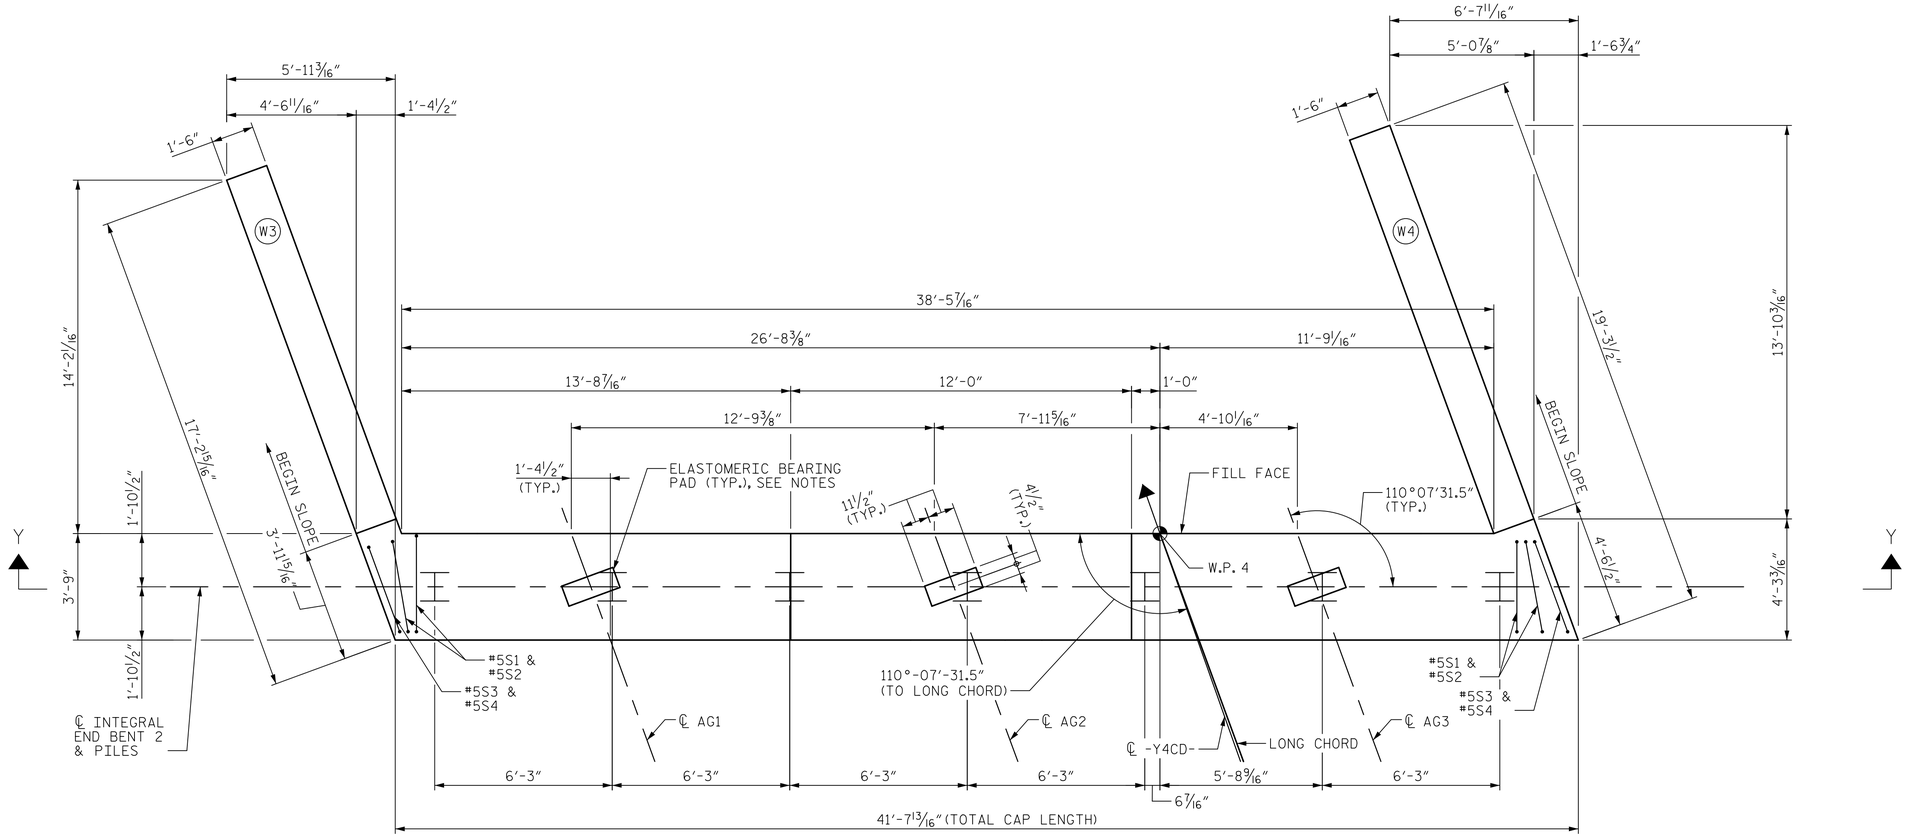

PLAN

(SUPERSTRUCTURE NOT SHOWN FOR CLARITY)

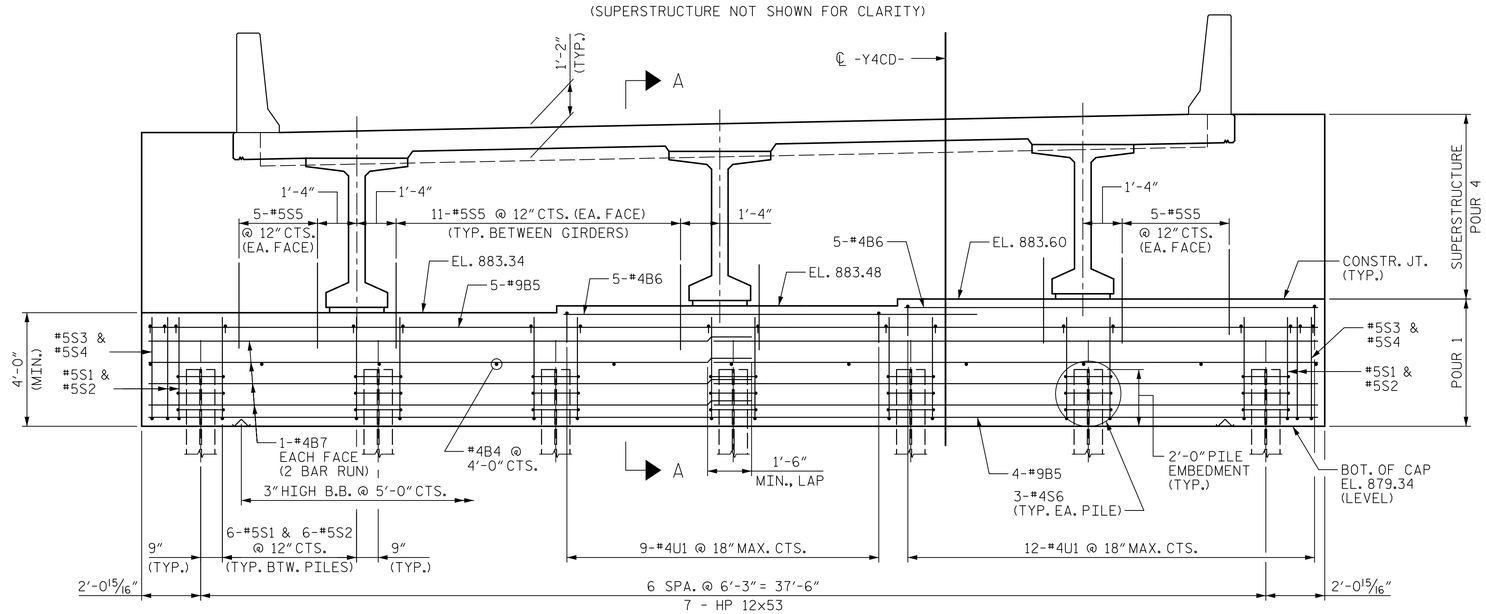

SECTION Y-Y

(WINGWALLS NOT SHOWN FOR CLARITY)

NOTES:

FOR ELASTOMERIC BEARING DETAILS, SEE "ELASTOMERIC BEARING DETAILS" SHEET.

FOR SECTION A-A, SEE "INTEGRAL END BENT 2 DETAILS" SHEET.

WINGWALL EXTENSIONS NOT SHOWN FOR CLARITY.

PROJECT NO. U-2579B

FORSYTH COUNTY

STATION: 33+15.67 -Y4CD-

SHEET 1 OF 4

DocuSigned by: Steven K Doerer A22D3DBEFA1D43F 8/8/2014

NORTH CAROLINA PROFESSIONAL SEAL 16572 ENGINEER STEVEN K. DOERER

STATE OF NORTH CAROLINA
DEPARTMENT OF TRANSPORTATION
RALEIGH

SUBSTRUCTURE

INTEGRAL END BENT 2

Prepared by:
JACOBS
JACOBS ENGINEERING GROUP
111 CORNING ROAD, SUITE 200
CARY, NORTH CAROLINA 27518
TEL: (919) 859-5000

DWG. NO. 36 OF 43

REVISIONS						SHEET NO.
NO.	BY:	DATE:	NO.	BY:	DATE:	S-302
1			3			TOTAL SHEETS
2			4			707

DRAWN BY : HLS DATE : 6/5/14
CHECKED BY : JBT DATE : 6/12/14

$$$$$$$$SYSTEM$$$$$$
$$$$$$$$$$$$$$$$$$$$$$$$DGN$$$$$$$$$$$$$$$$$$$$$$$$
$$$$USERNAME$$$$