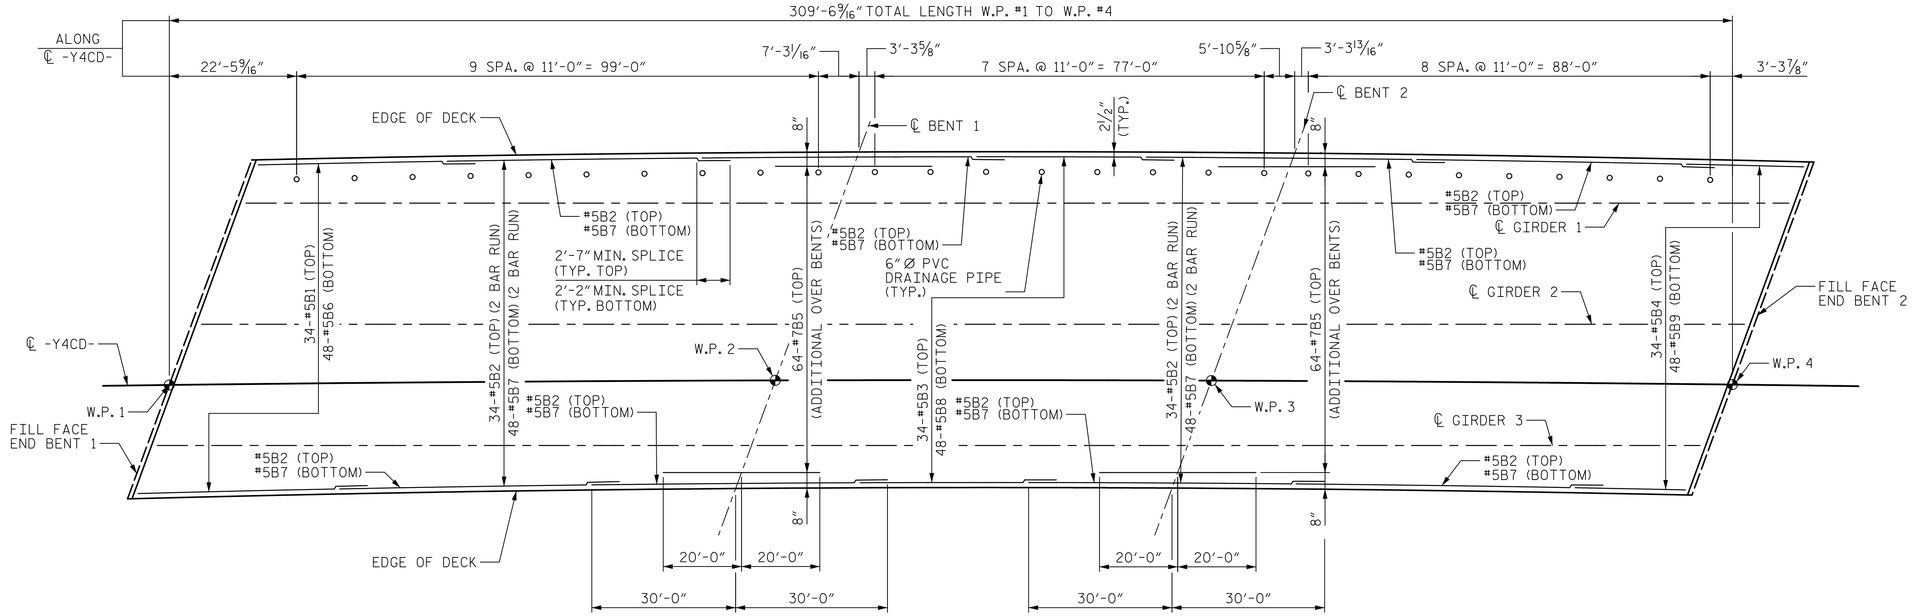

PLAN - "B" BAR LAYOUT

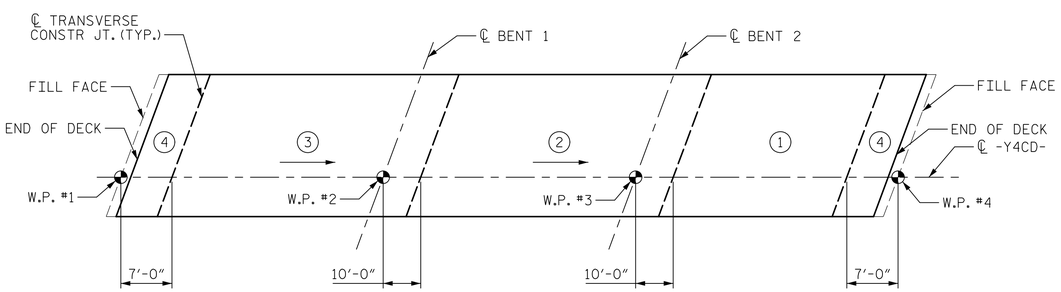

POURING SEQUENCE

ALL DIMENSIONS ALONG ℄ -Y4CD-

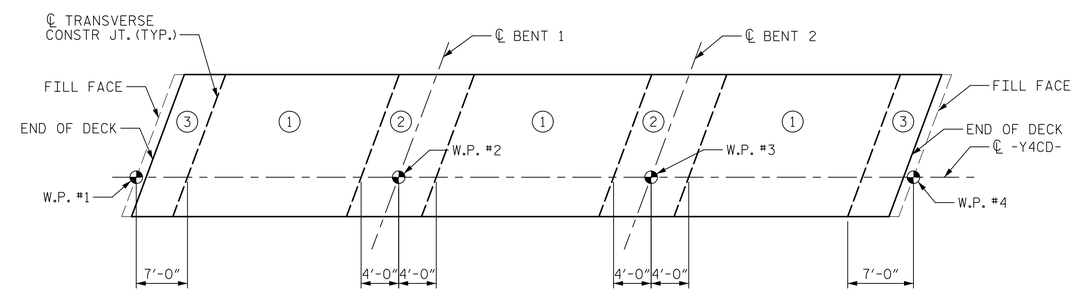

OPTIONAL POURING SEQUENCE

ALL DIMENSIONS ALONG ℄ -Y4CD-

NOTE: POUR ② CANNOT BE STARTED UNTIL BOTH ADJACENT ① POURS REACH A MINIMUM OF 3000 PSI.

PROJECT NO. U-2579B

FORSYTH COUNTY

STATION: 33+15.67 -Y4CD-

NOTE:

SEE SHEET "SUPERSTRUCTURE BILL OF MATERIAL" FOR POUR QUANTITIES.

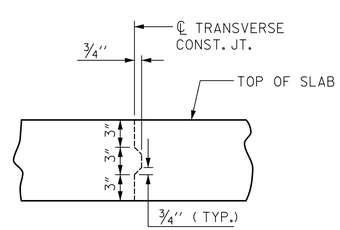

TRANSVERSE CONSTRUCTION JOINT DETAIL

REINFORCING STEEL IN SLAB NOT SHOWN.
LONGITUDINAL REINFORCING STEEL SHALL BE CONTINUOUS THROUGH JOINT.

DocuSigned by: Steven K Doerer A22D3DBEFA1D43F...
8/8/2014

NORTH CAROLINA PROFESSIONAL SEAL 16572 ENGINEER STEVEN K. DOERRER

Prepared by:
JACOBS
JACOBS ENGINEERING GROUP
111 CORNING ROAD, SUITE 200
CARY, NORTH CAROLINA 27518
TEL: (919) 859-5000

STATE OF NORTH CAROLINA
DEPARTMENT OF TRANSPORTATION
RALEIGH

SUPERSTRUCTURE

"B" BAR LAYOUT

REVISIONS						SHEET NO.
NO.	BY:	DATE:	NO.	BY:	DATE:	S-278
1			3			TOTAL SHEETS
2			4			707

DRAWN BY : EML DATE : 9/26/13
CHECKED BY : OKH DATE : 10/14/13

DWG. NO. 12 OF 43