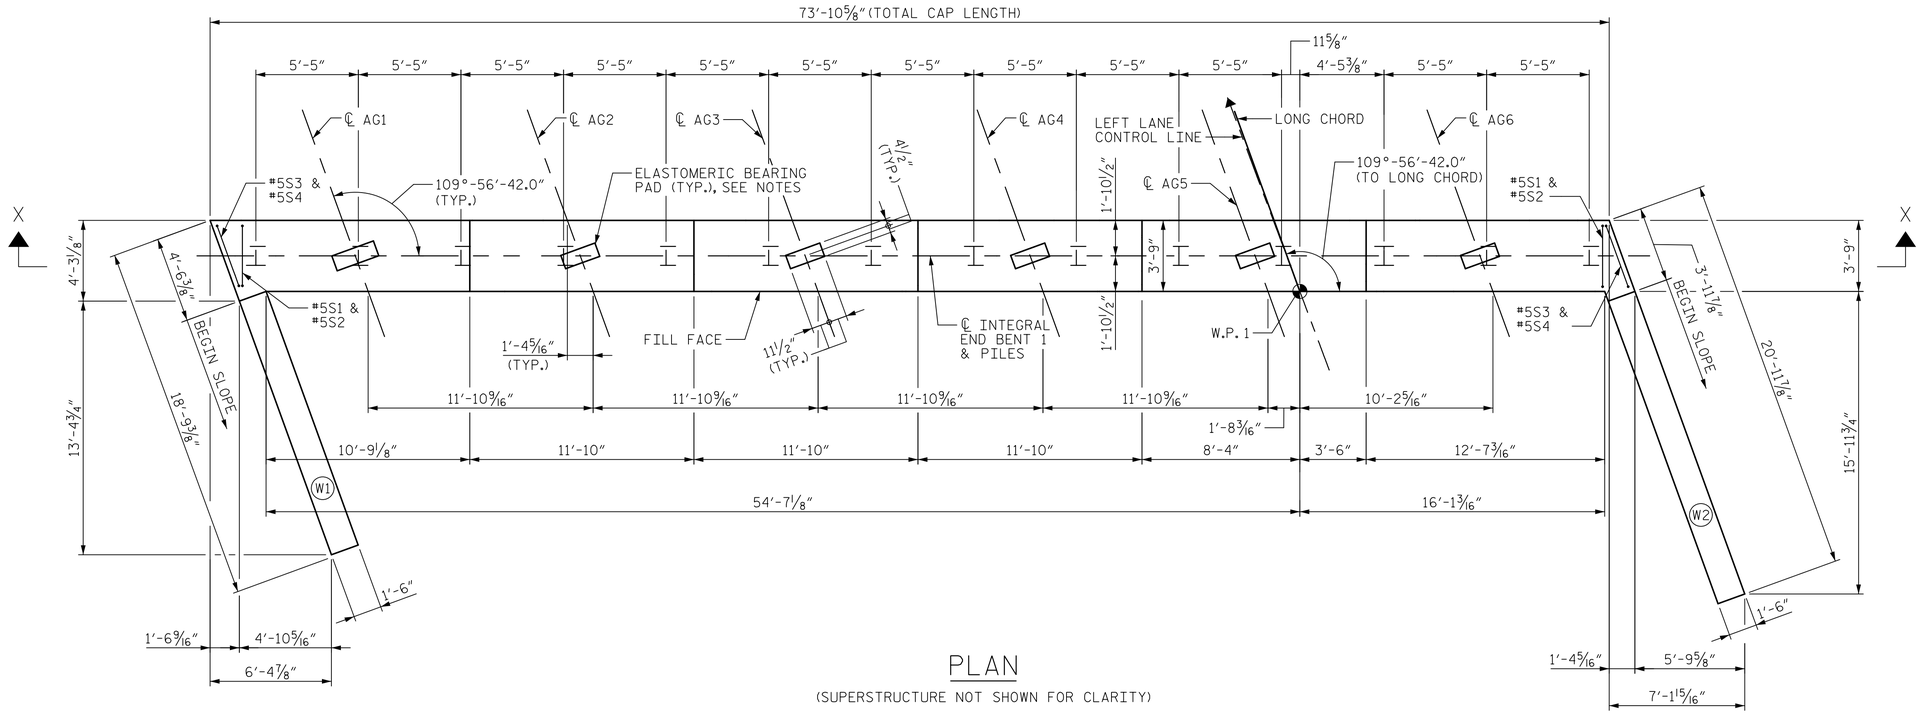

PLAN

(SUPERSTRUCTURE NOT SHOWN FOR CLARITY)

NOTES:

FOR ELASTOMERIC BEARING DETAILS, SEE "ELASTOMERIC BEARING DETAILS" SHEET.

FOR SECTION A-A, SEE "INTEGRAL END BENT DETAILS & BILL OF MATERIALS" SHEET.

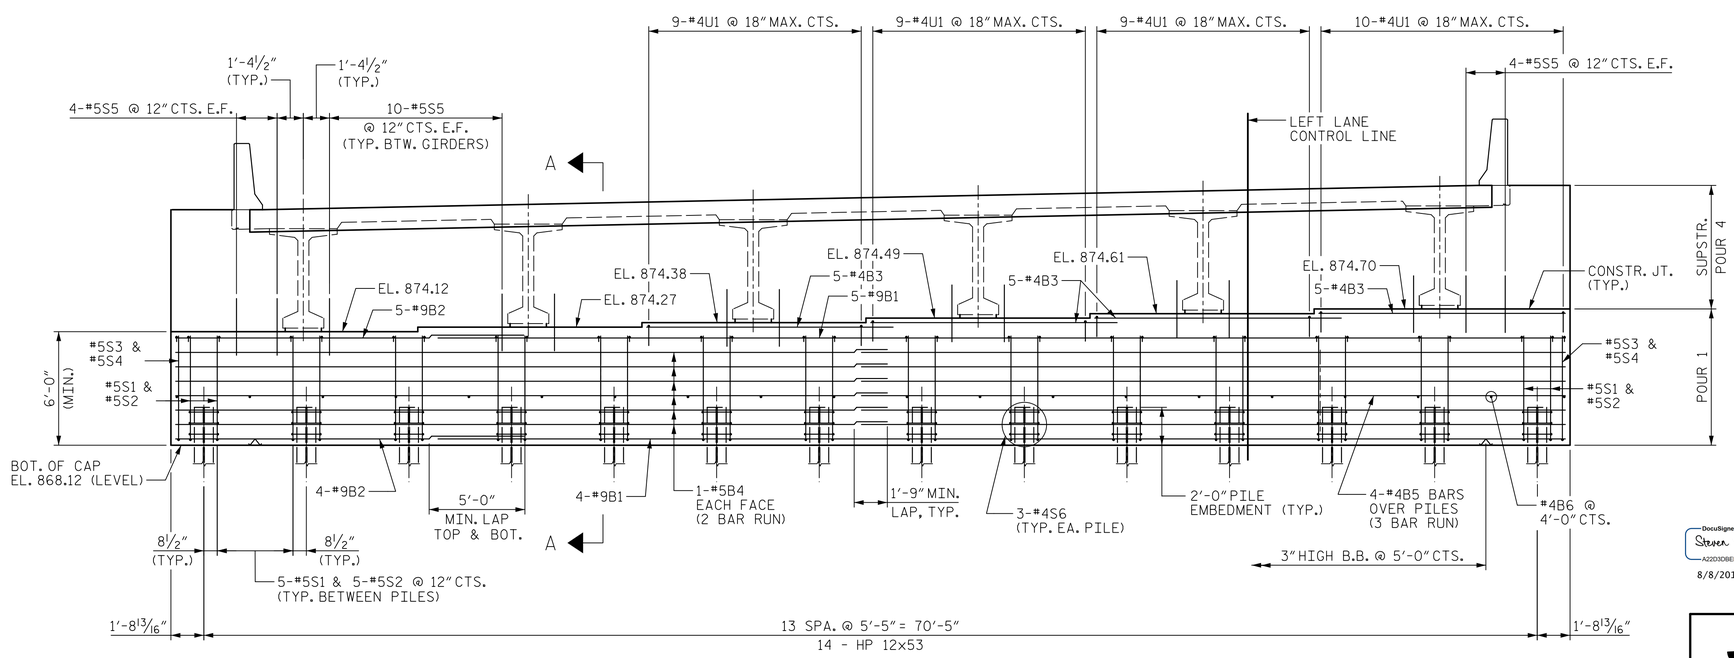

SECTION X-X

PROJECT NO. U-2579B

FORSYTH COUNTY

STATION: 628+65.50 -L-

SHEET 1 OF 4

DocuSigned by: Steven K Doerrer A2203D8EFA1D43F... 8/8/2014

NORTH CAROLINA PROFESSIONAL SEAL 16572 ENGINEER STEVEN K. DOERRER

Prepared by:

JACOBS

JACOBS ENGINEERING GROUP
111 CORNING ROAD, SUITE 200
CARY, NORTH CAROLINA 27518
TEL: (919) 859-5000

DWG. NO. 27 OF 44

STATE OF NORTH CAROLINA
DEPARTMENT OF TRANSPORTATION
RALEIGH

SUBSTRUCTURE

INTEGRAL END BENT 1

LEFT LANE

REVISIONS						SHEET NO.
NO.	BY:	DATE:	NO.	BY:	DATE:	S-336
1			3			TOTAL SHEETS
2			4			707

DRAWN BY : EML DATE : 7/8/14

CHECKED BY : JBT DATE : 7/13/14

$$$$$$SYSTIME$$$$$ $$$$$$$$$$$$$$$$$$$$DGN$$$$$$$$$$$$$$$$$$$$ $$$$USERNAME$$$$