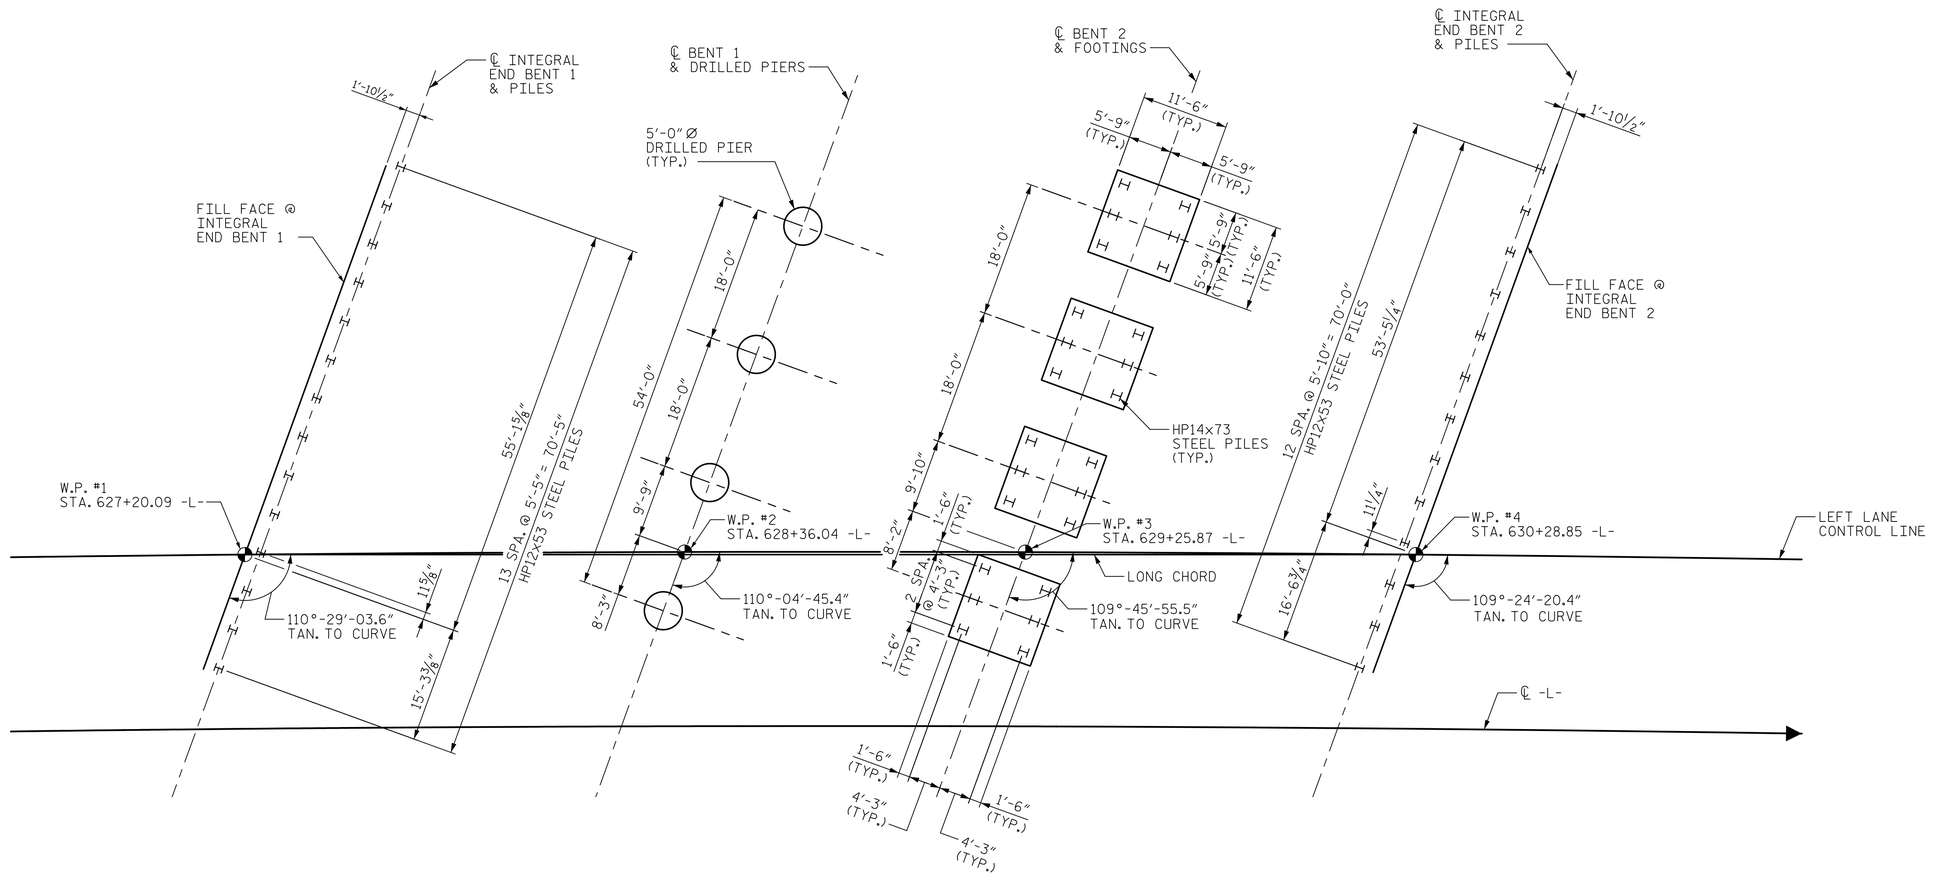

INTEGRAL END BENT 1 BENT 1 BENT 2 INTEGRAL END BENT 2

FOUNDATION LAYOUT

PROJECT NO. U-2579B

FORSYTH COUNTY

STATION: 628+65.50 -L-

SHEET 2 OF 4

DocuSigned by: Steven K. Doerrer
A22D3DBEFA1D43F...
8/6/2014

NORTH CAROLINA PROFESSIONAL SEAL 16572 ENGINEER STEVEN K. DOERRER

Prepared by:
JACOBS
JACOBS ENGINEERING GROUP
111 CORNING ROAD, SUITE 200
CARY, NORTH CAROLINA 27518
TEL: (919) 859-5000

DWG. NO. 2 OF 44

STATE OF NORTH CAROLINA
DEPARTMENT OF TRANSPORTATION
RALEIGH

GENERAL DRAWING
FOR BRIDGE ON FUTURE I-74
(WINSTON SALEM NORTHERN BELTWAY)
OVER SMITH CREEK
BETWEEN US-158 AND US-421/I-40 BUS.
FOUNDATION LAYOUT
LEFT LANE

REVISIONS						SHEET NO.
NO.	BY:	DATE:	NO.	BY:	DATE:	S-311
1			3			TOTAL SHEETS
2			4			707

DRAWN BY : EML DATE : 6/30/14
CHECKED BY : DATE :

$$$$$$SYSTIME$$$$$
$$$$$$$$$$$$$$$$$$$$DGN$$$$$$$$$$$$$$$$$$$$
$$$$USERNAME$$$$