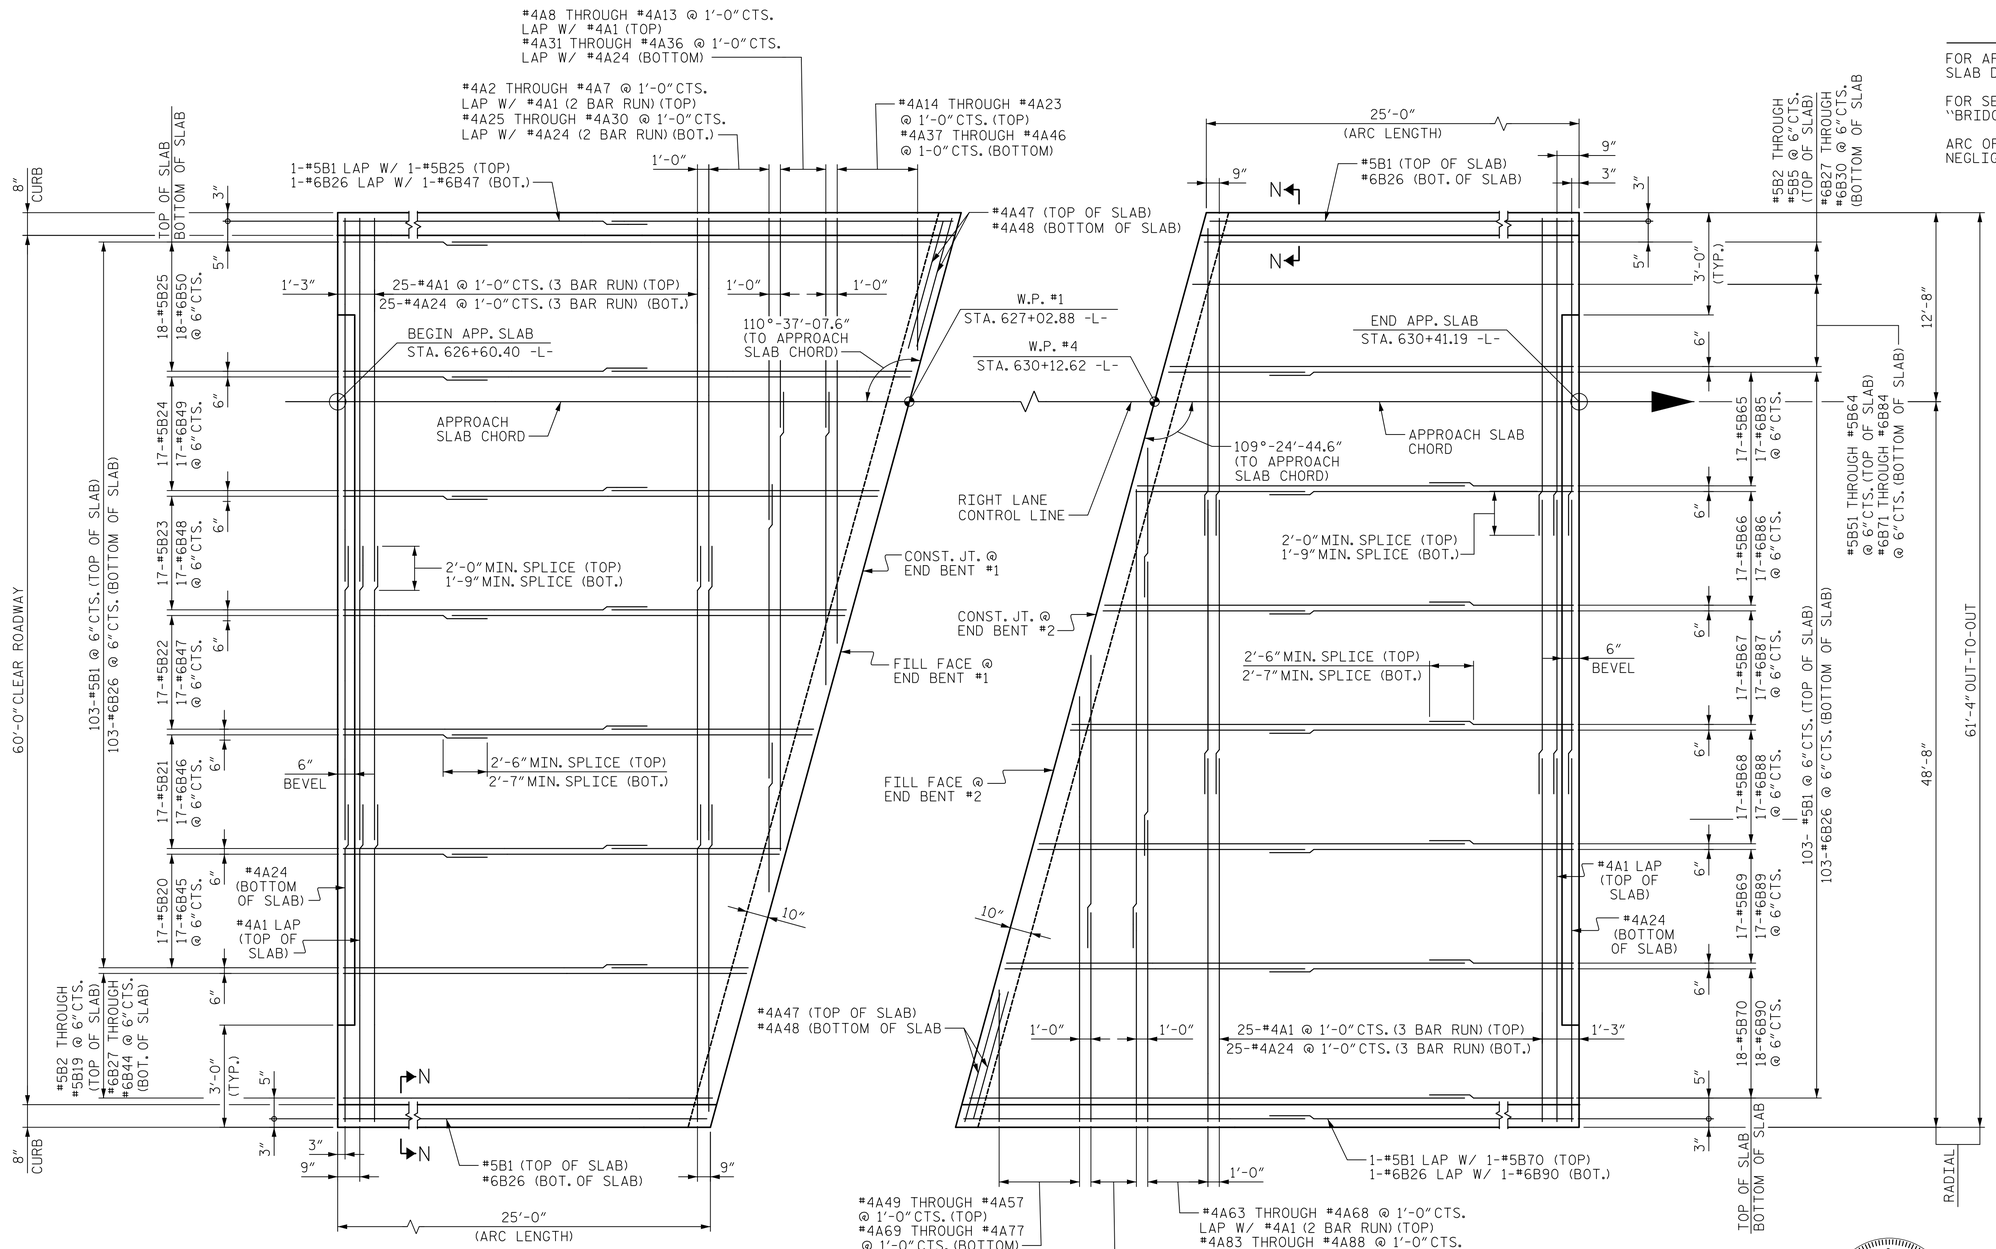

PLAN @ END BENT #1

PLAN @ END BENT #2

NOTES

FOR APPROACH SLAB NOTES, SEE "BRIDGE APPROACH SLAB DETAILS" SHEET.

FOR SECTION THRU SLAB AND BILL OF MATERIAL, SEE "BRIDGE APPROACH SLAB DETAIL" SHEET.

ARC OFFSETS ON OUTSIDE EDGE OF SLAB ARE NEGLIGIBLE

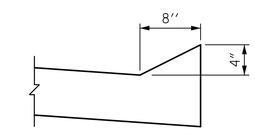

SECTION N-N

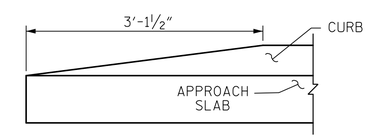

END OF CURB WITHOUT SHOULDER BERM GUTTER

PROJECT NO. U-2579B

FORSYTH COUNTY

STATION: 628+65.50 -L-

SHEET 1 OF 2

DocuSigned by: Steven K. Doerrer
A22D3DBEFA1D43F...
8/7/2014

NORTH CAROLINA PROFESSIONAL SEAL 16572 ENGINEER STEVEN K. DOERRER

Prepared by:

JACOBS

JACOBS ENGINEERING GROUP
111 CORNING ROAD, SUITE 200
CARY, NORTH CAROLINA 27518
TEL: (919) 859-5000

DWG. NO. 43 OF 44

STATE OF NORTH CAROLINA
DEPARTMENT OF TRANSPORTATION
RALEIGH

SUBSTRUCTURE

BRIDGE APPROACH SLAB FOR INTEGRAL ABUTMENT

RIGHT LANE

REVISIONS								SHEET NO.
NO.	BY:	DATE:	NO.	BY:	DATE:			S-396
1			3					TOTAL SHEETS
2			4					707

DRAWN BY : EML DATE : 7/12/14
CHECKED BY : SKD DATE : 7/16/14

$$$$$$SYSTIME$$$$$
$$$$$$$$$$$$$$$$$$$$$$$$DGN$$$$$$$$$$$$$$$$$$$$$$$$
$$$$USERNAME$$$$