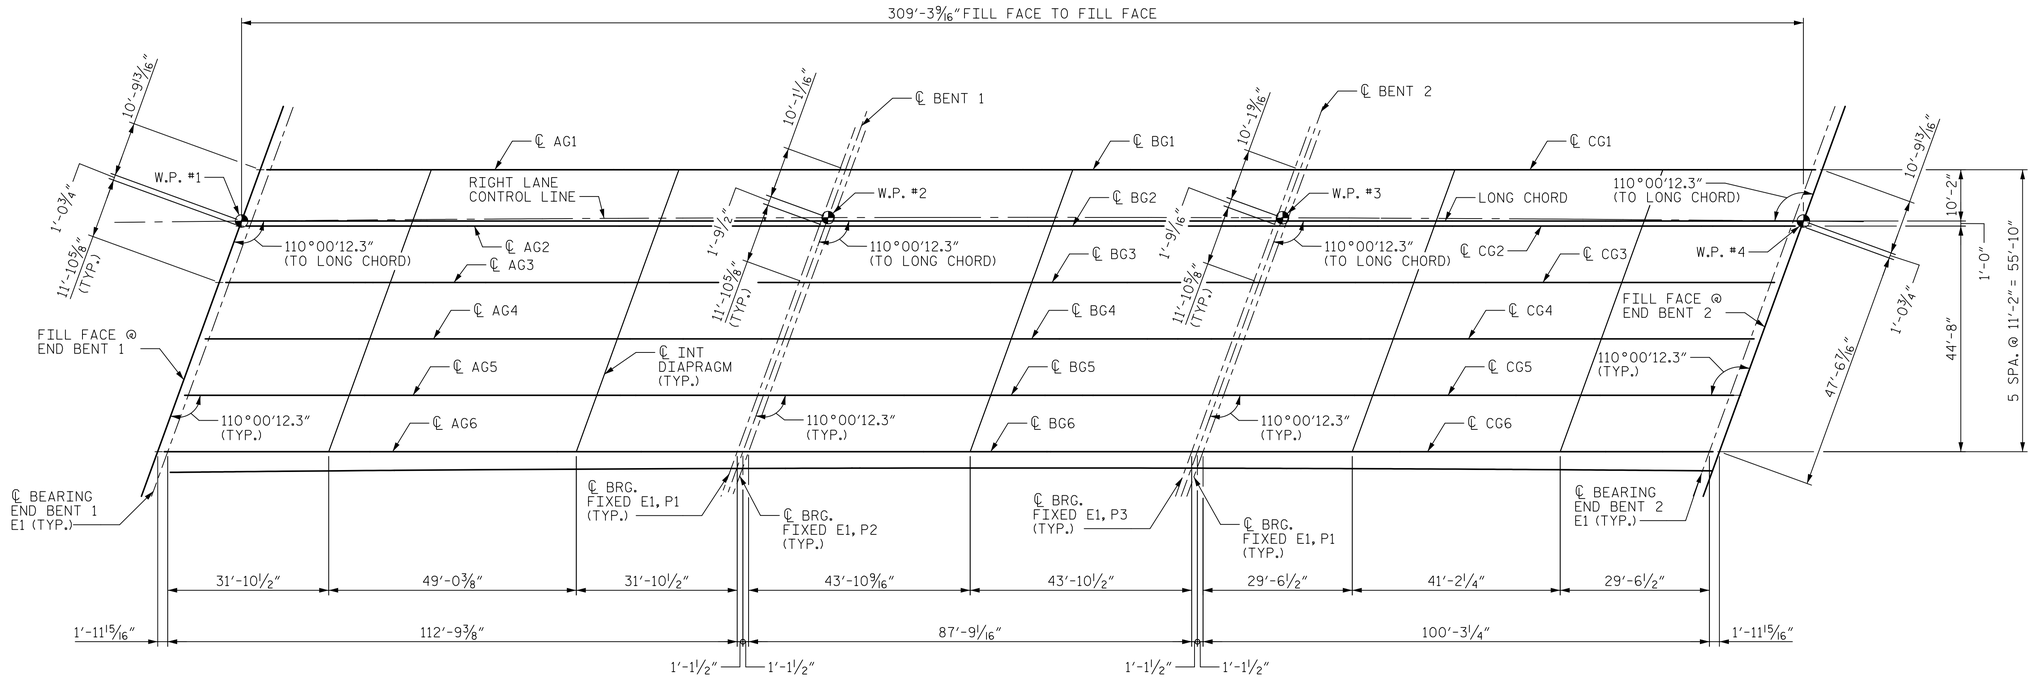

GIRDER LAYOUT

ALL GIRDERS PARALLEL TO LONG CHORD

NOTE:

FOR ELASTOMERIC BEARING E1 AND SOLE PLATES P1, P2, AND P3, SEE "ELASTOMERIC BEARING DETAILS" SHEET.

PROJECT NO. U-2579B

FORSYTH COUNTY

STATION: 628+65.50 -L-

DocuSigned by: Steven K Doerrer A2203DBEFA1D43F

8/7/2014

NORTH CAROLINA PROFESSIONAL SEAL 16572 ENGINEER STEVEN K. DOERRER

Prepared by:

JACOBS

JACOBS ENGINEERING GROUP
111 CORNING ROAD, SUITE 200
CARY, NORTH CAROLINA 27518
TEL: (919) 859-5000

DWG. NO. 15 OF 44

STATE OF NORTH CAROLINA
DEPARTMENT OF TRANSPORTATION
RALEIGH

SUPERSTRUCTURE

GIRDER LAYOUT

RIGHT LANE

REVISIONS						SHEET NO.
NO.	BY:	DATE:	NO.	BY:	DATE:	S-368
1			3			TOTAL SHEETS
2			4			707

DRAWN BY : EML DATE : 7/3/14
CHECKED BY : JBT DATE : 7/9/14

$$$$$$$SYSTEM$$$$$
$$$$$$$$$$$$$$$$$$$$$$$$DGN$$$$$$$$$$$$$$$$$$$$$$
$$$$USERNAME$$$$