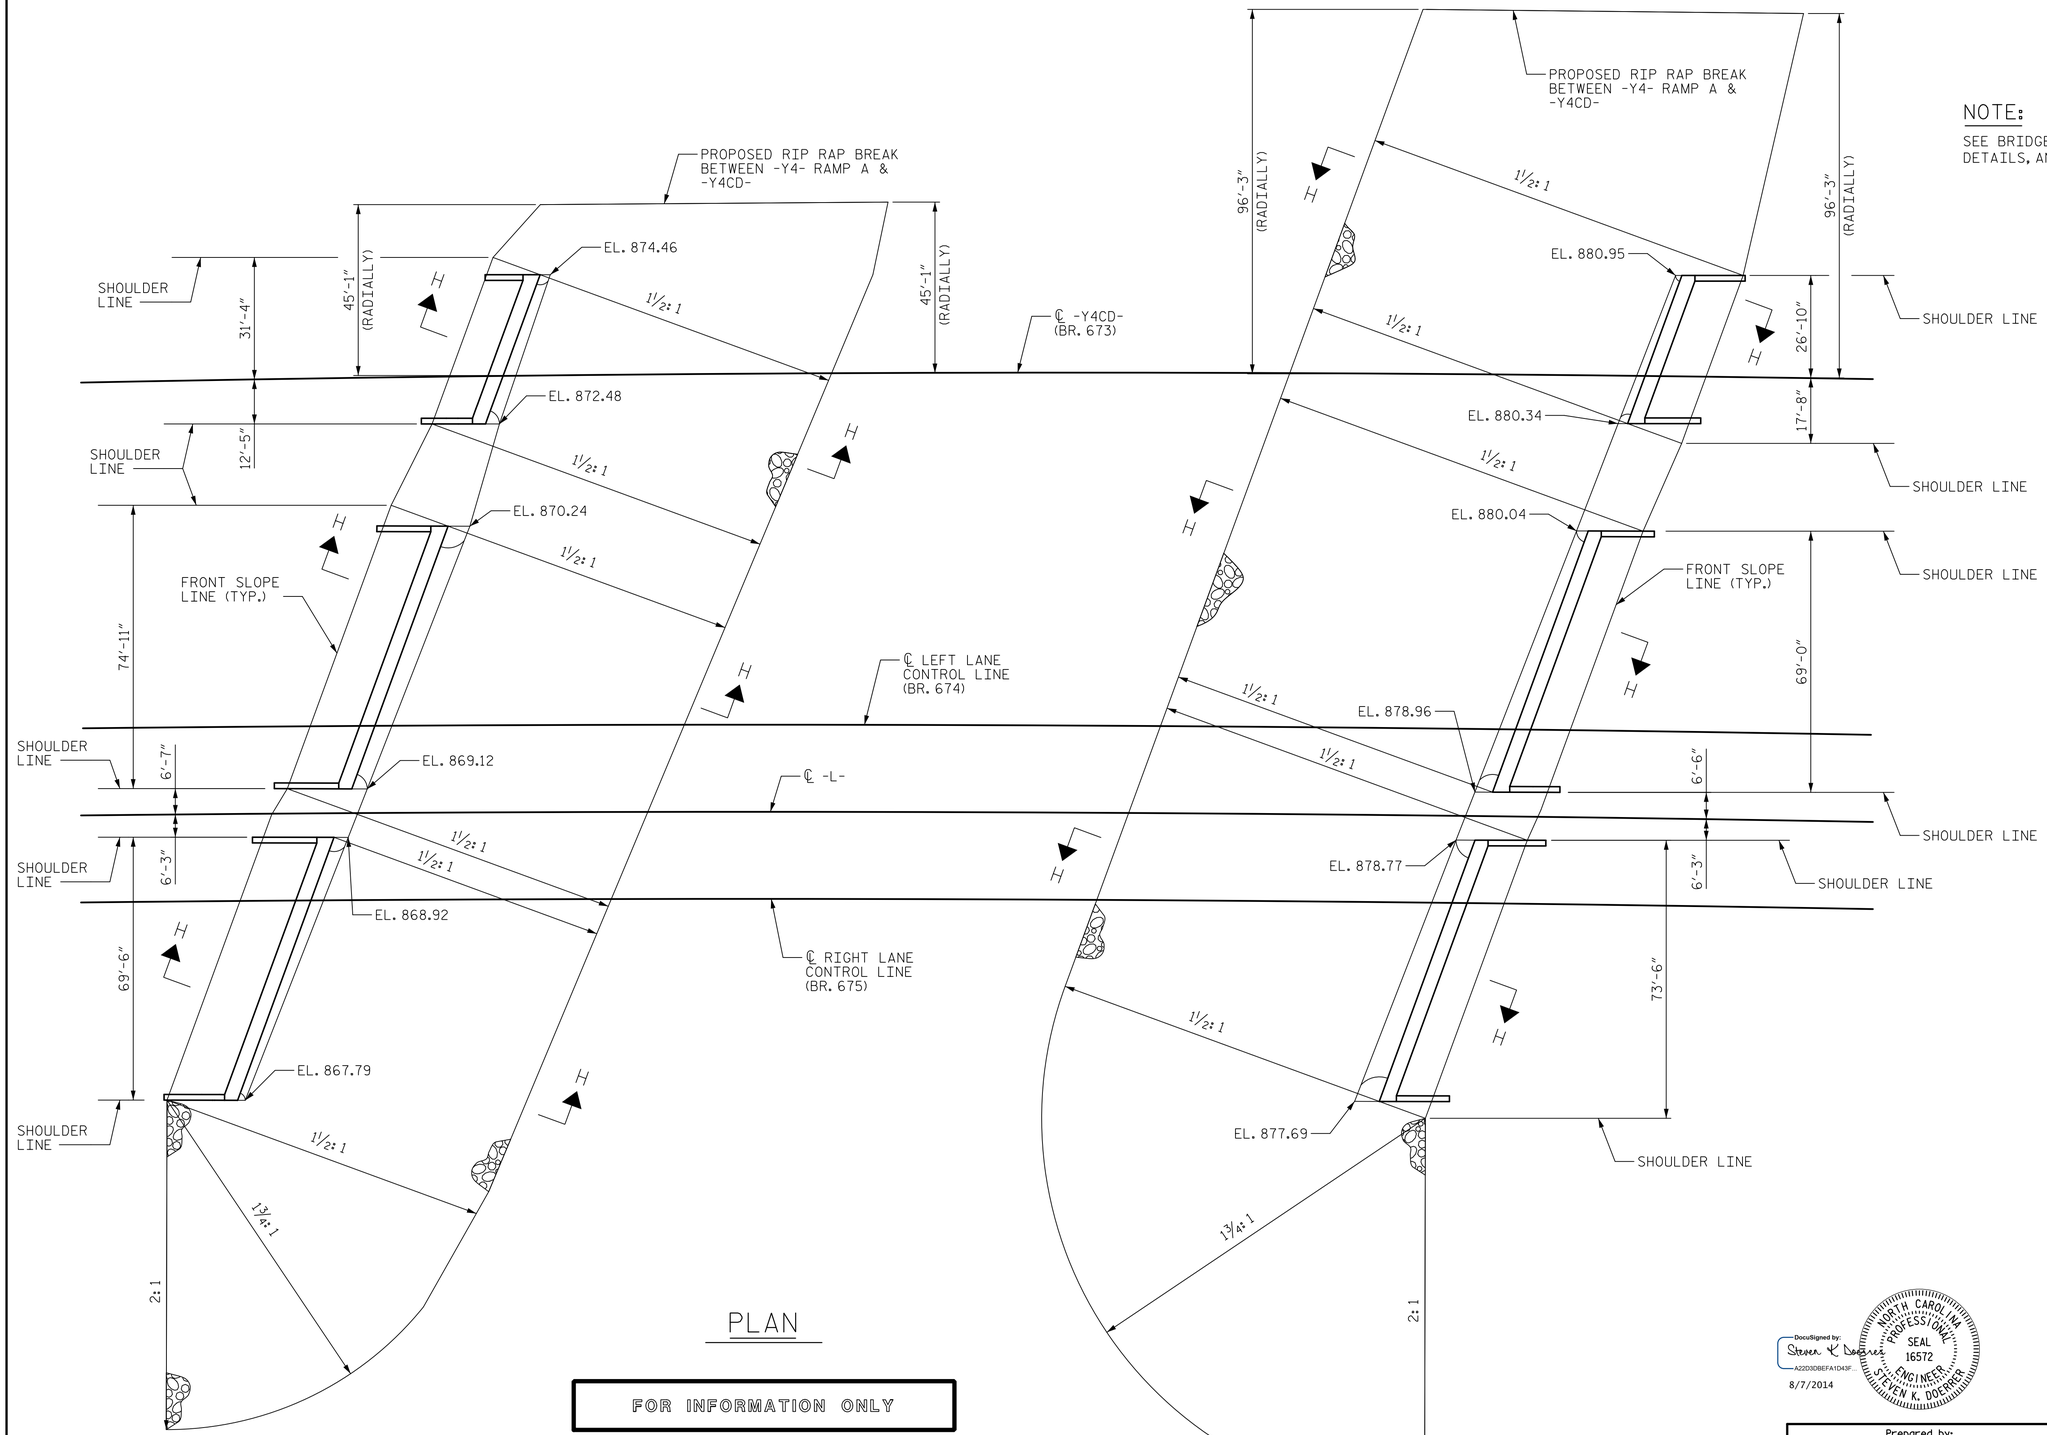

NOTE:

SEE BRIDGE NO. 674 FOR RIP RAP LAYOUT, DETAILS, AND ESTIMATED QUANTITIES.

PLAN

FOR INFORMATION ONLY

PROJECT NO. U-2579B

FORSYTH COUNTY

STATION: 628+65.50 -L-

SHEET 1 OF 2

DocuSigned by: Steven K. Doerner
A22D30BEFA1D43F...
8/7/2014

NORTH CAROLINA PROFESSIONAL SEAL 16572 ENGINEER STEVEN K. DOERNER

Prepared by:
JACOBS
JACOBS ENGINEERING GROUP
111 CORNING ROAD, SUITE 200
CARY, NORTH CAROLINA 27518
TEL: (919) 859-5000

DWG. NO. 41 OF 44

STATE OF NORTH CAROLINA
DEPARTMENT OF TRANSPORTATION
RALEIGH

SUBSTRUCTURE

CLASS II
RIP RAP

RIGHT LANE

REVISIONS						SHEET NO.
NO.	BY:	DATE:	NO.	BY:	DATE:	S-394
1			3			TOTAL SHEETS
2			4			707

DRAWN BY : EML DATE : 6/27/14
CHECKED BY : JBT DATE : 6/27/14