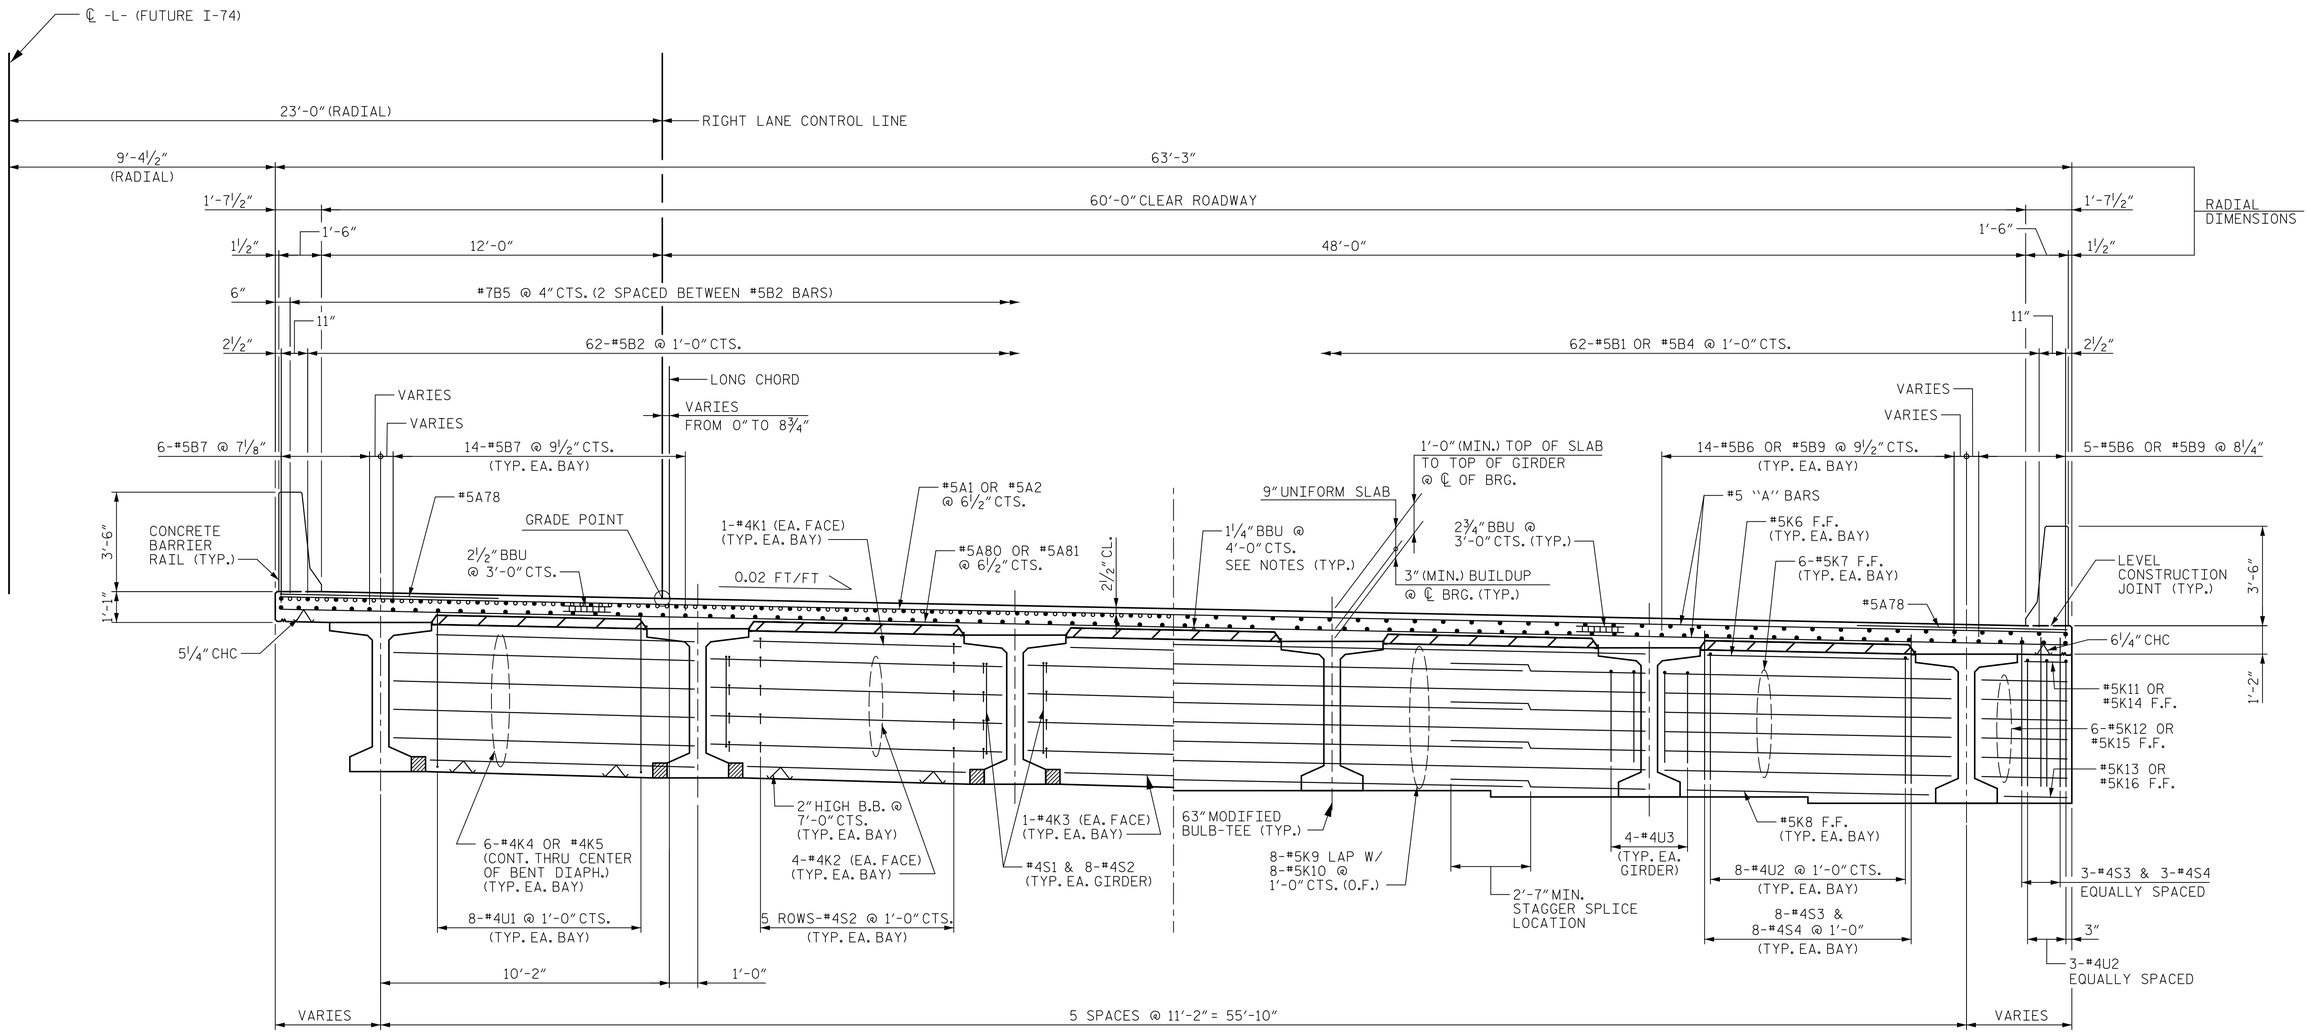

TYPICAL HALF SECTION
(SHOWING BENT DIAPHRAGM)

TYPICAL HALF SECTION
(SHOWING INTEGRAL END BENT)

PROJECT NO. U-2579B
FORSYTH COUNTY
STATION: 628+65.50 -L-

NOTE:

SEE SHEET "TYPICAL SECTION AT MID SPANS" FOR NOTES.

NORTH CAROLINA PROFESSIONAL SEAL 16572 ENGINEER STEVEN K. DOERNER

DocuSigned by: Steven K. Doerner EFA1D43F...
8/7/2014

Prepared by:
JACOBS
JACOBS ENGINEERING GROUP
111 CORNING ROAD, SUITE 200
CARY, NORTH CAROLINA 27518
TEL: (919) 859-5000

DWG. NO. 6 OF 44

STATE OF NORTH CAROLINA
DEPARTMENT OF TRANSPORTATION
RALEIGH

SUPERSTRUCTURE

TYPICAL SECTION AT END BENTS AND BENTS

RIGHT LANE

REVISIONS						SHEET NO.
NO.	BY:	DATE:	NO.	BY:	DATE:	S-359
1			3			TOTAL SHEETS
2			4			707

DRAWN BY : EML DATE : 7/1/14
CHECKED BY : OKH DATE : 7/9/14

$$$$$$SYSTIME$$$$$
$$$$$$$$$$$$$$$$$$$$$$$$DGN$$$$$$$$$$$$$$$$$$$$$$
$$$$USERNAME$$$$