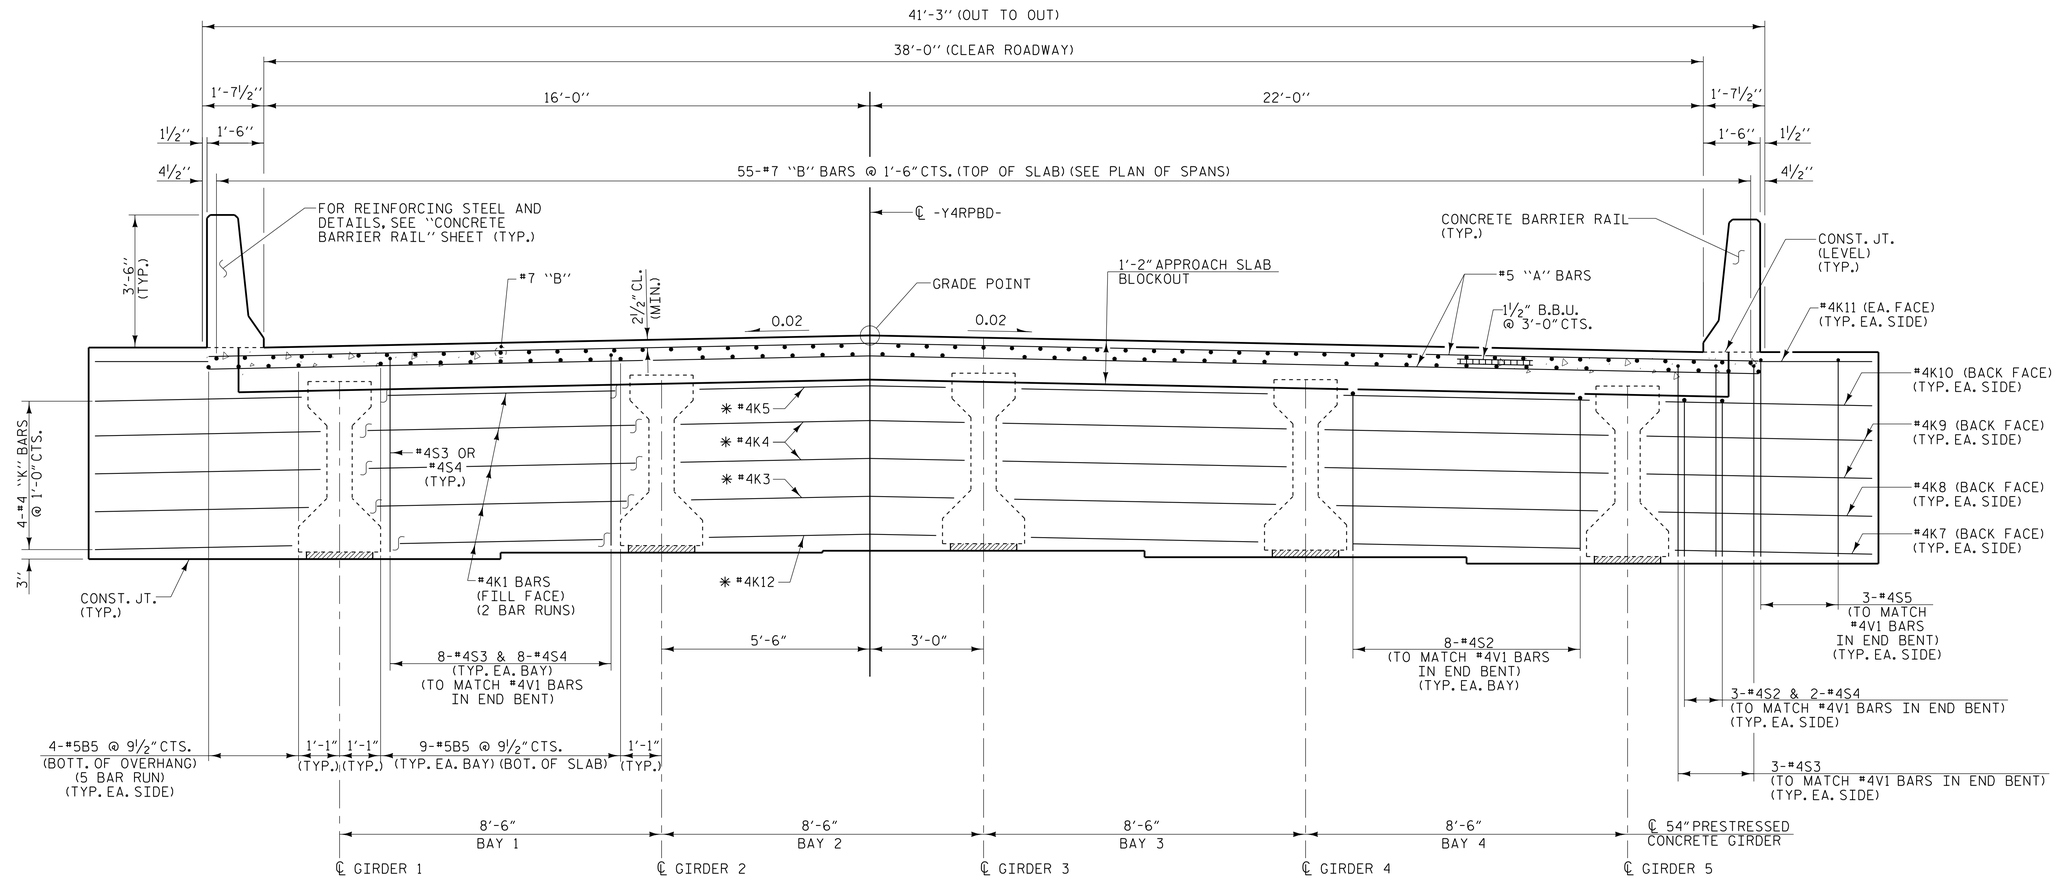

TYPICAL SECTION

AT INTEGRAL END BENT

✱ TYPICAL EACH BAY (BACKFACE)

PROJECT NO. U-2579B

FORSYTH COUNTY

STATION: 26+60.00 -Y4RPBD-

SHEET 2 OF 3

STATE OF NORTH CAROLINA
DEPARTMENT OF TRANSPORTATION
RALEIGH

SUPERSTRUCTURE

TYPICAL SECTION

PLANS PREPARED BY:

MULKEY ENGINEERS & CONSULTANTS
PO Box 33127
RALEIGH, N.C. 27636
(919) 851-1912
(919) 851-1918 (FAX)
WWW.MULKEYINC.COM
NC LICENSE NO. C-1021

NORTH CAROLINA PROFESSIONAL SEAL 034352 ENGINEER TIERRE R. PETERSON
5/27/2014
DocuSigned by: Tierre R. Peterson
6DC417164 7CD40F

DWG. NO. RPBD-6

REVISIONS						SHEET NO.
NO.	BY:	DATE:	NO.	BY:	DATE:	S-403
1			3			TOTAL SHEETS
2			4			707

STR #11

DRAWN BY : W. B. ALLEN DATE : 4/13
CHECKED BY : T. R. PETERSON DATE : 6/13
DESIGN ENGINEER OF RECORD: T. R. PETERSON DATE : 5/27/14

5/27/2014 11:59:59 AM R:\Structures\U-2579B Ramp BD\U-2579B_RPBD_SD_TS_02.dgn