F. A. PROJ. NO. NHF-0918(93)

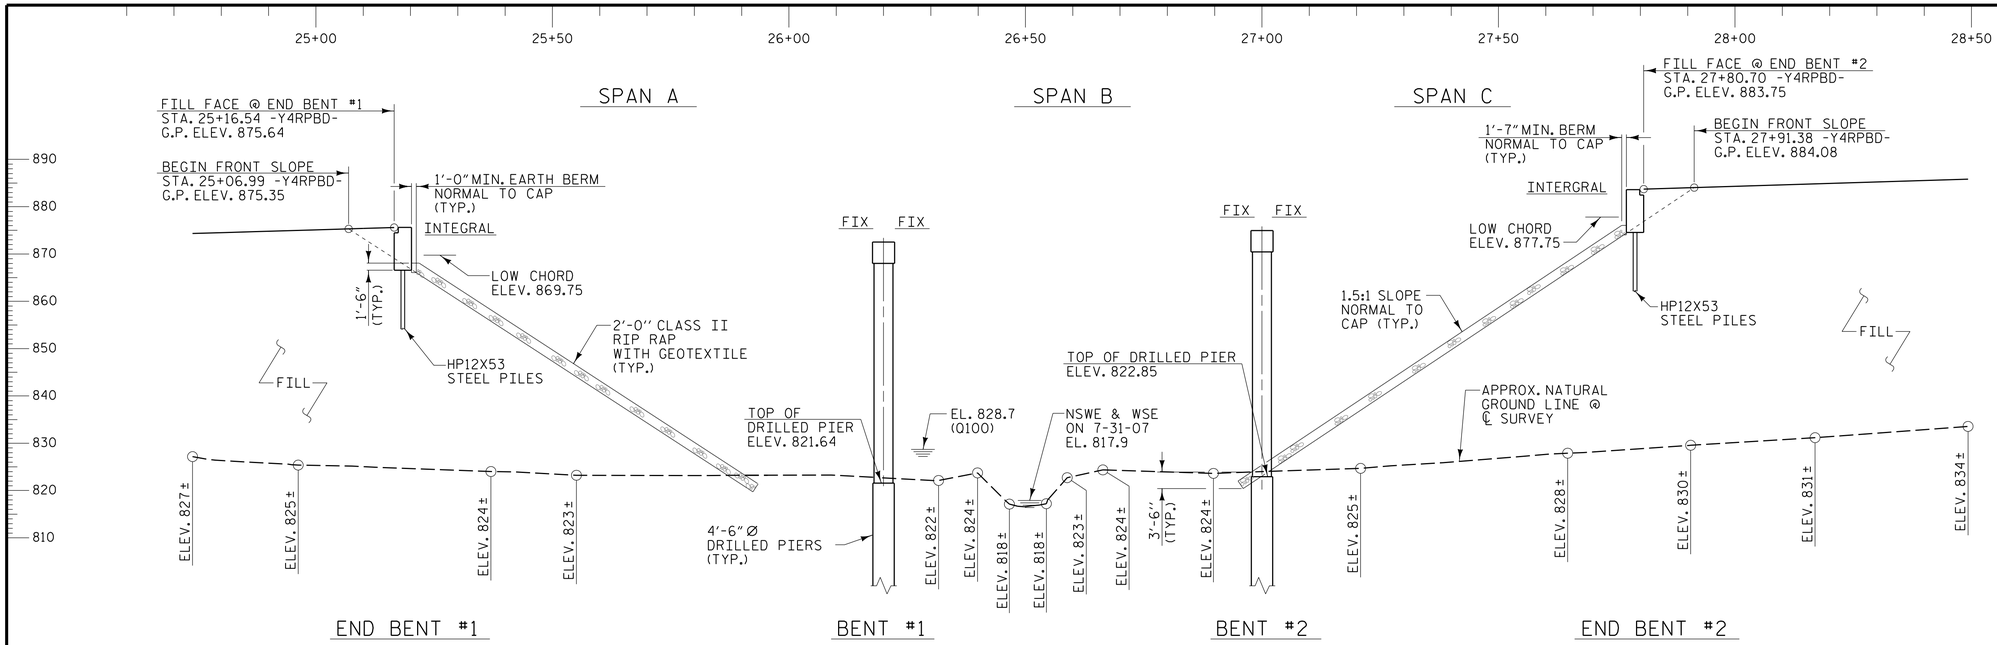

(-) 4.1253% (+) 3.0700%

PI STA. = 19+50.00
ELEV. = 858.25
VC = 1,120.00'

GRADE DATA -Y4RPBD-

SECTION ALONG ℄ SURVEY -Y4RPBD-

(SECTIONS AT END BENTS & BENTS ARE TAKEN AT RIGHT ANGLES)

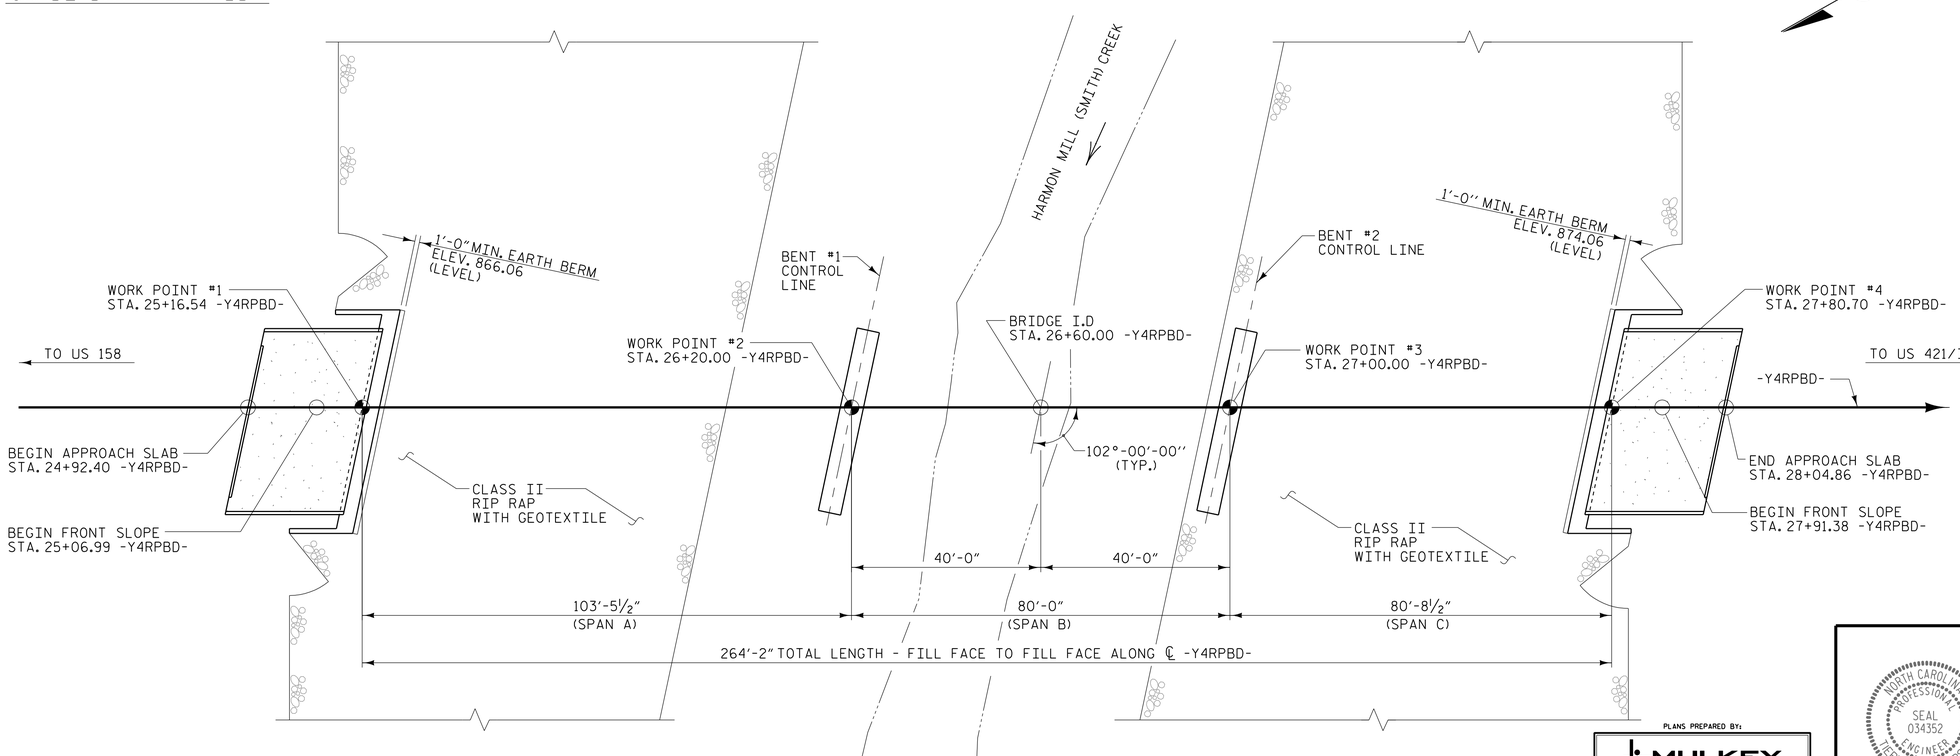

PLAN

(PILES & COLUMNS NOT SHOWN FOR CLARITY)

I HEREBY CERTIFY THESE PLANS
ARE THE AS-BUILT PLANS

PROJECT NO. U-2579B

FORSYTH COUNTY

STATION: 26+60.00 -Y4RPBD-

SHEET 1 OF 4 BRIDGE NO. 676

STATE OF NORTH CAROLINA
DEPARTMENT OF TRANSPORTATION
RALEIGH

GENERAL DRAWING

FOR BRIDGE ON -Y4RPBD- OVER
HARMON MILL (SMITH) CREEK
BETWEEN
US 158 AND US421/I-40 BUS.

PLANS PREPARED BY:

MULKEY
ENGINEERS & CONSULTANTS
PO BOX 33127
RALEIGH, N.C. 27636
(919) 851-1912
(919) 851-1918 (FAX)
WWW.MULKEYINC.COM
NC LICENSE NO. C-1021

NORTH CAROLINA PROFESSIONAL SEAL 034352 ENGINEER TERRE R. PETERSON
5/27/2014
DocuSigned by: Terre R. Peterson
6DC417164FCD46F...

DWG. NO. RPBD-1

REVISIONS								SHEET NO.
NO.	BY:	DATE:	NO.	BY:	DATE:			S-398
1			3					TOTAL SHEETS
2			4					707

STR #11

DRAWN BY : Z. H. BROWN DATE : 2/13
CHECKED BY : T. R. PETERSON DATE : 4/14
DESIGN ENGINEER OF RECORD: T. R. PETERSON DATE : 5/27/14

5/27/2014 10:19 AM R:\Structures\U-2579B Ramp BD\U-2579B_RPBD_SD_GD_0.dgn