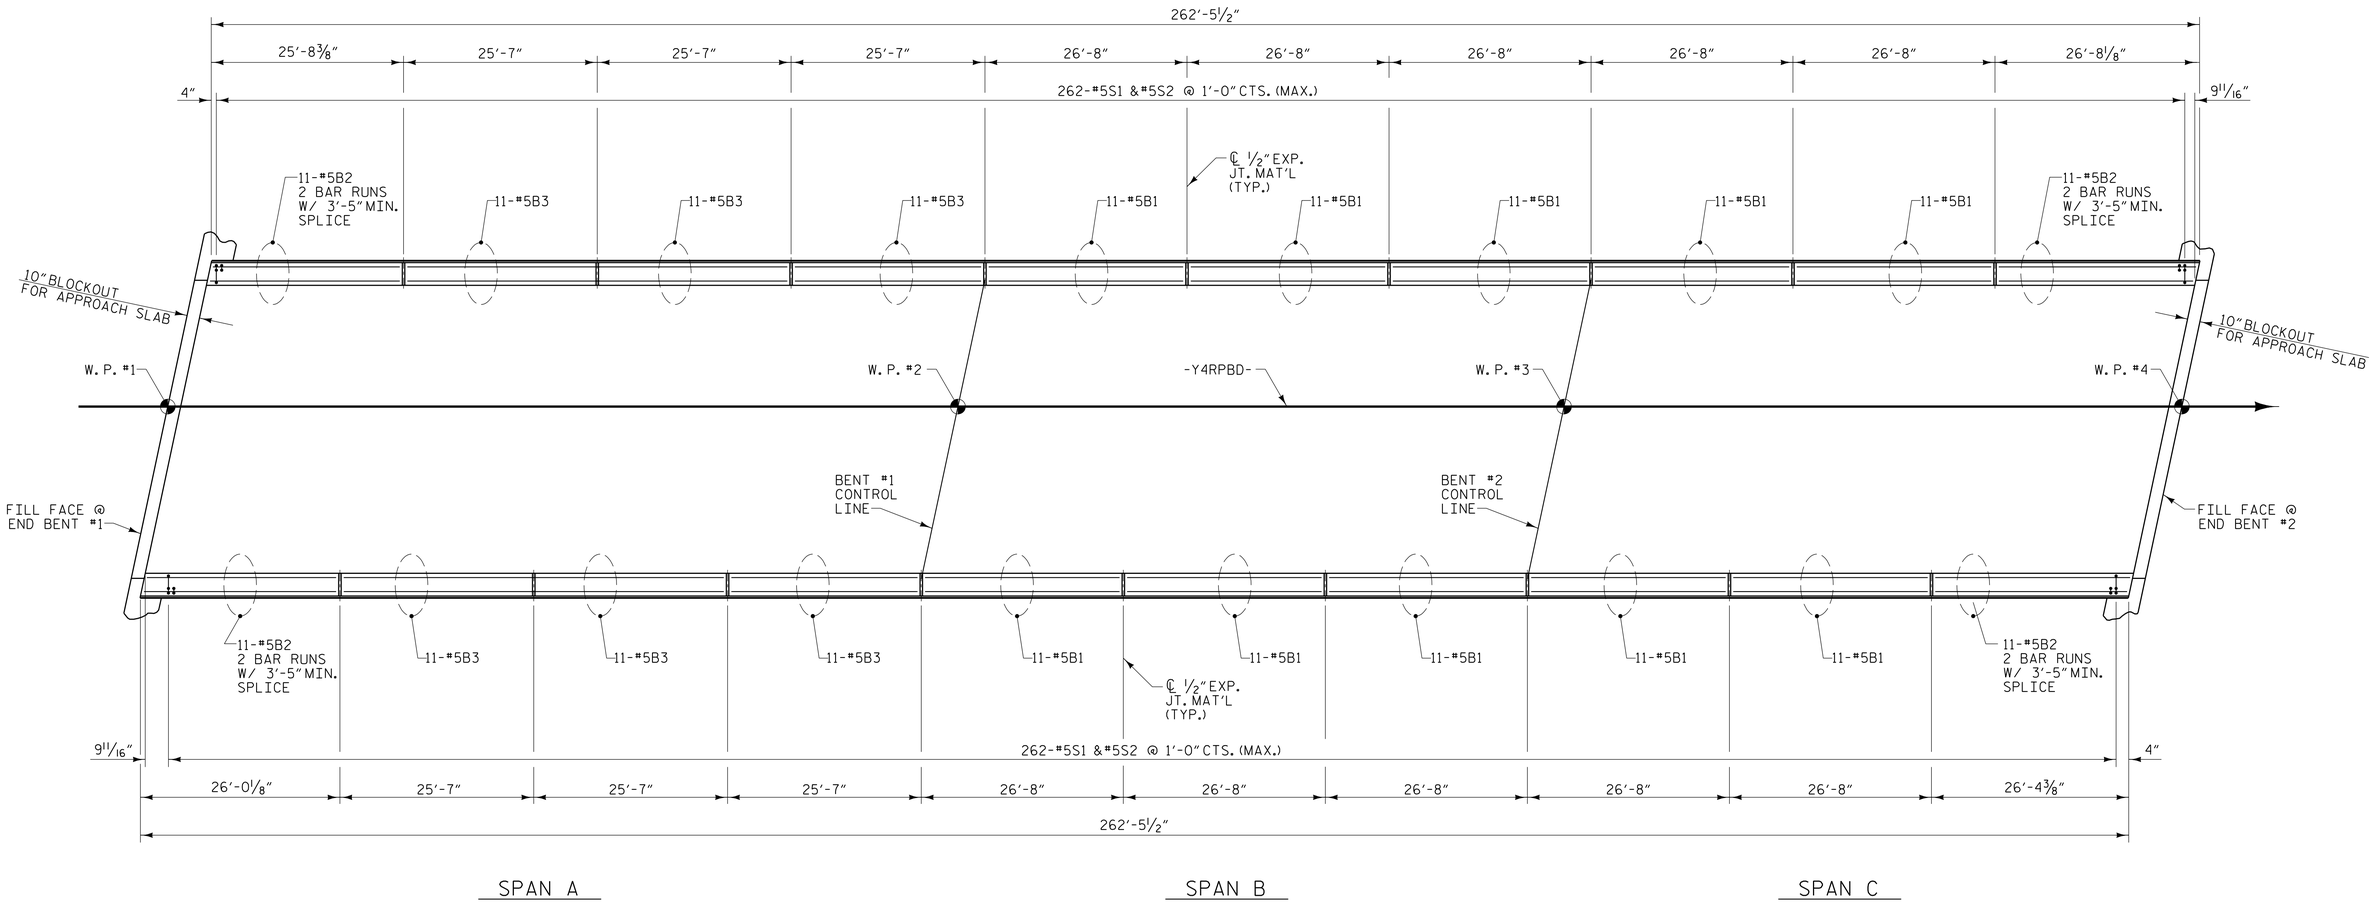

PLAN OF BARRIER RAIL

PROJECT NO. U-2579B

FORSYTH COUNTY

STATION: 26+60.00 -Y4RPBD-

SHEET 1 OF 2

STATE OF NORTH CAROLINA
DEPARTMENT OF TRANSPORTATION
RALEIGH

SUPERSTRUCTURE

CONCRETE BARRIER RAIL

PLANS PREPARED BY:

MULKEY ENGINEERS & CONSULTANTS
PO Box 33127
Raleigh, N.C. 27636
(919) 851-1912
(919) 851-1918 (FAX)
WWW.MULKEYINC.COM
NC LICENSE NO. C-1031

NORTH CAROLINA PROFESSIONAL SEAL 034352 ENGINEER TIERRE R. PETERSON
5/27/2014
DocuSigned by: Tierre R. Peterson
6DC417164 7CD40F

DWG. NO. RPBD-20

REVISIONS							SHEET NO.
NO.	BY:	DATE:	NO.	BY:	DATE:		S-417
1			3				TOTAL SHEETS
2			4				707

STR #11

DRAWN BY :	W. B. ALLEN	DATE :	4/13
CHECKED BY :	T. R. PETERSON	DATE :	6/13
DESIGN ENGINEER OF RECORD:	T. R. PETERSON	DATE :	5/27/14

5/27/2014 11:24:53 AM R:\Structures\U-2579B Ramp BD\U-2579B_RPBD_SD_BR_0.dgn