DocuSign Envelope ID: 6391EFB2-3537-460D-944E-DBFAE7256BD3

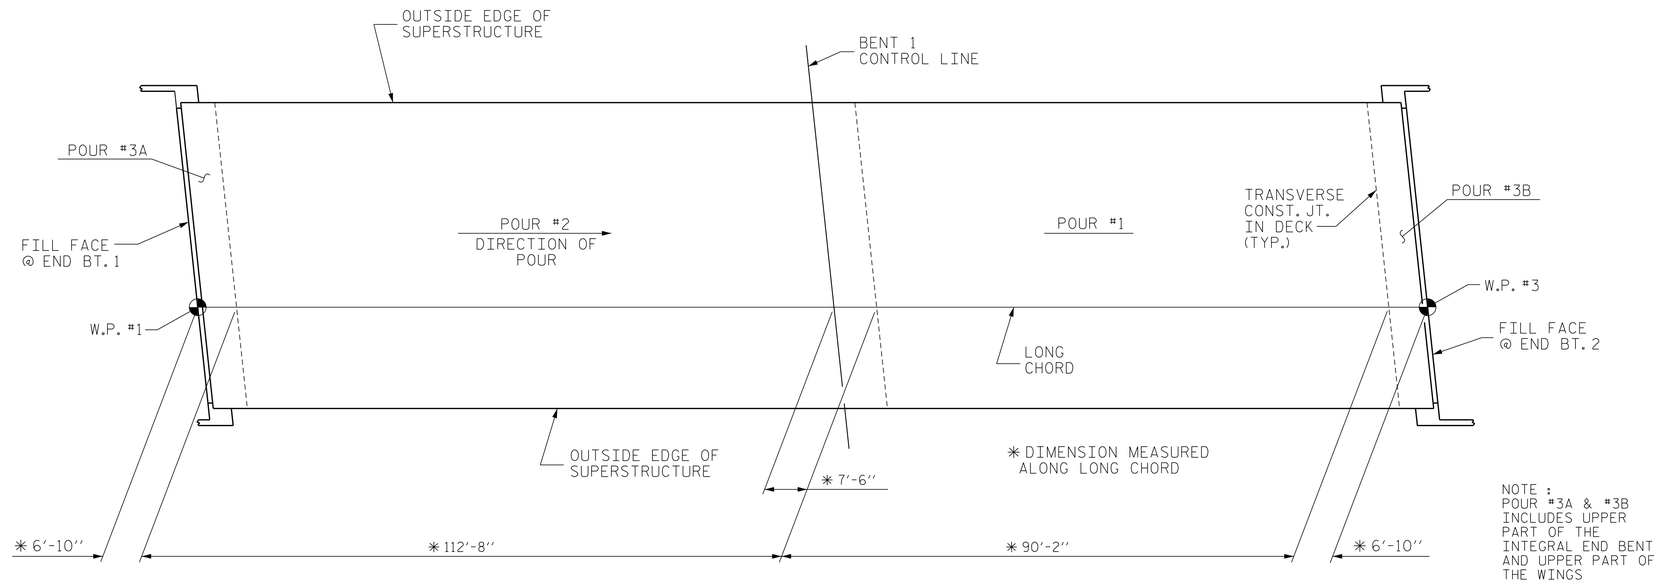

NOTE :
POUR #3A & #3B INCLUDES UPPER PART OF THE INTEGRAL END BENT AND UPPER PART OF THE WINGS

CONCRETE DECK POUR DETAIL

CLASS AA CONCRETE BREAKDOWN		
POUR #1	165.1	CY
POUR #2	227.5	CY
POUR #3A	61.5	CY
POUR #3B	61.8	CY
CLASS AA CONCRETE BREAKDOWN TOTAL	515.9	CY

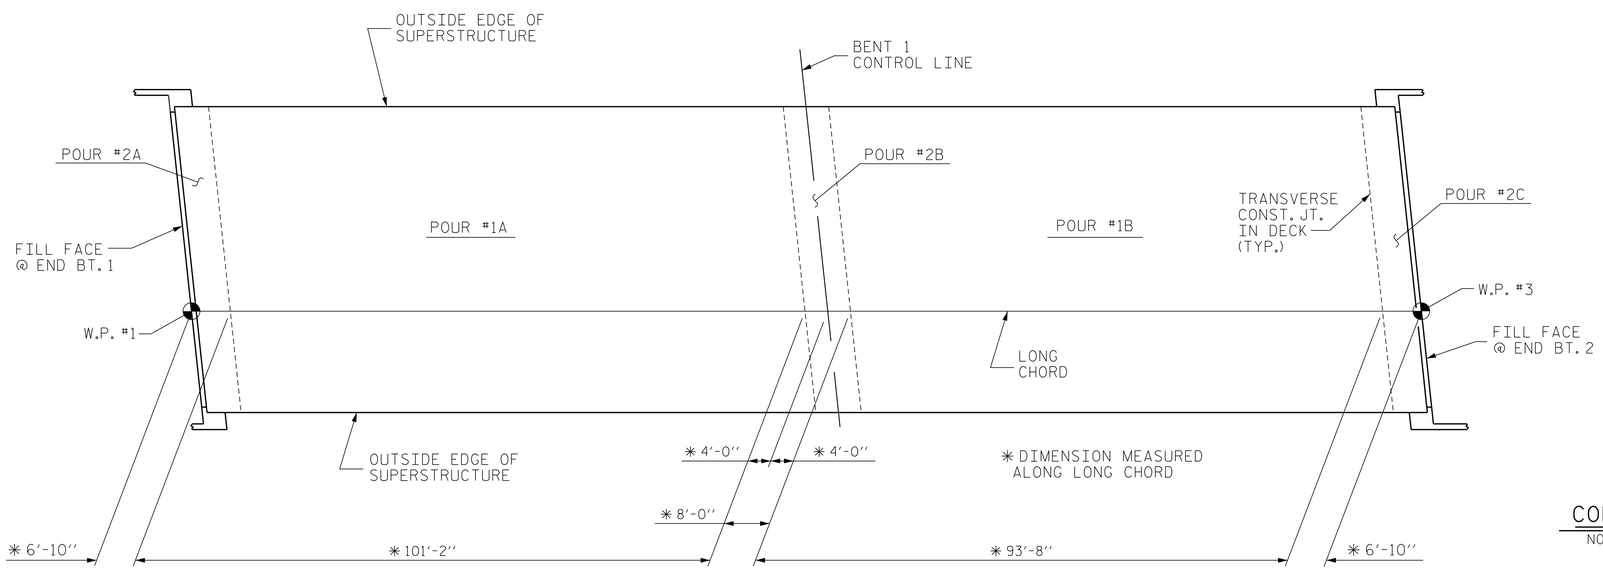

OPTIONAL CONCRETE DECK POUR DETAIL

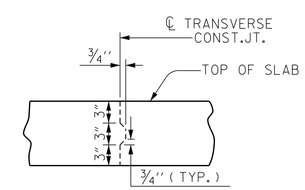

TRANSVERSE CONSTRUCTION JOINT DETAIL

NOTE: SLAB REINFORCING STEEL SHALL BE CONTINUOUS THRU JOINT

PROJECT NO. U-2579B
FORSYTH COUNTY
STATION: 46+87.16-Y4CD-

STATE OF NORTH CAROLINA
DEPARTMENT OF TRANSPORTATION
RALEIGH

SUPERSTRUCTURE

CONCRETE DECK POUR DETAIL

NORTH CAROLINA PROFESSIONAL SEAL 026891 ENGINEER JOHN T. DIFFEE III

WETHERILL ENGINEERING
559 Jones Franklin Rd. Suite 164
Raleigh, N.C. 27606
Bus: 919 851 8077
Fax: 919 851 8107
License: F-0377

TRANSPORTATION PLANNING/DESIGN - BRIDGE/STRUCTURE DESIGN
CIVIL/SITE DESIGN - GIS/GPS - CONSTRUCTION OBSERVATION

REVISIONS							SHEET NO.
NO.	BY:	DATE:	NO.	BY:	DATE:		S-457
1			3				TOTAL SHEETS
2			4				707

DRAWN BY :	J.M. BRITT	DATE :	1-28-14
CHECKED BY :	B.C. HUNT	DATE :	4-1-14
DESIGN ENGINEER OF RECORD :	T. DIFFEE	DATE :	4-15-14

P:\2013\13109.22 U-2579B\Structures\DGN\Str 12 (Y4CD)U2579B_SD_STR12_POUR_WE1.dgn
6/9/2014 6:57:27 AM