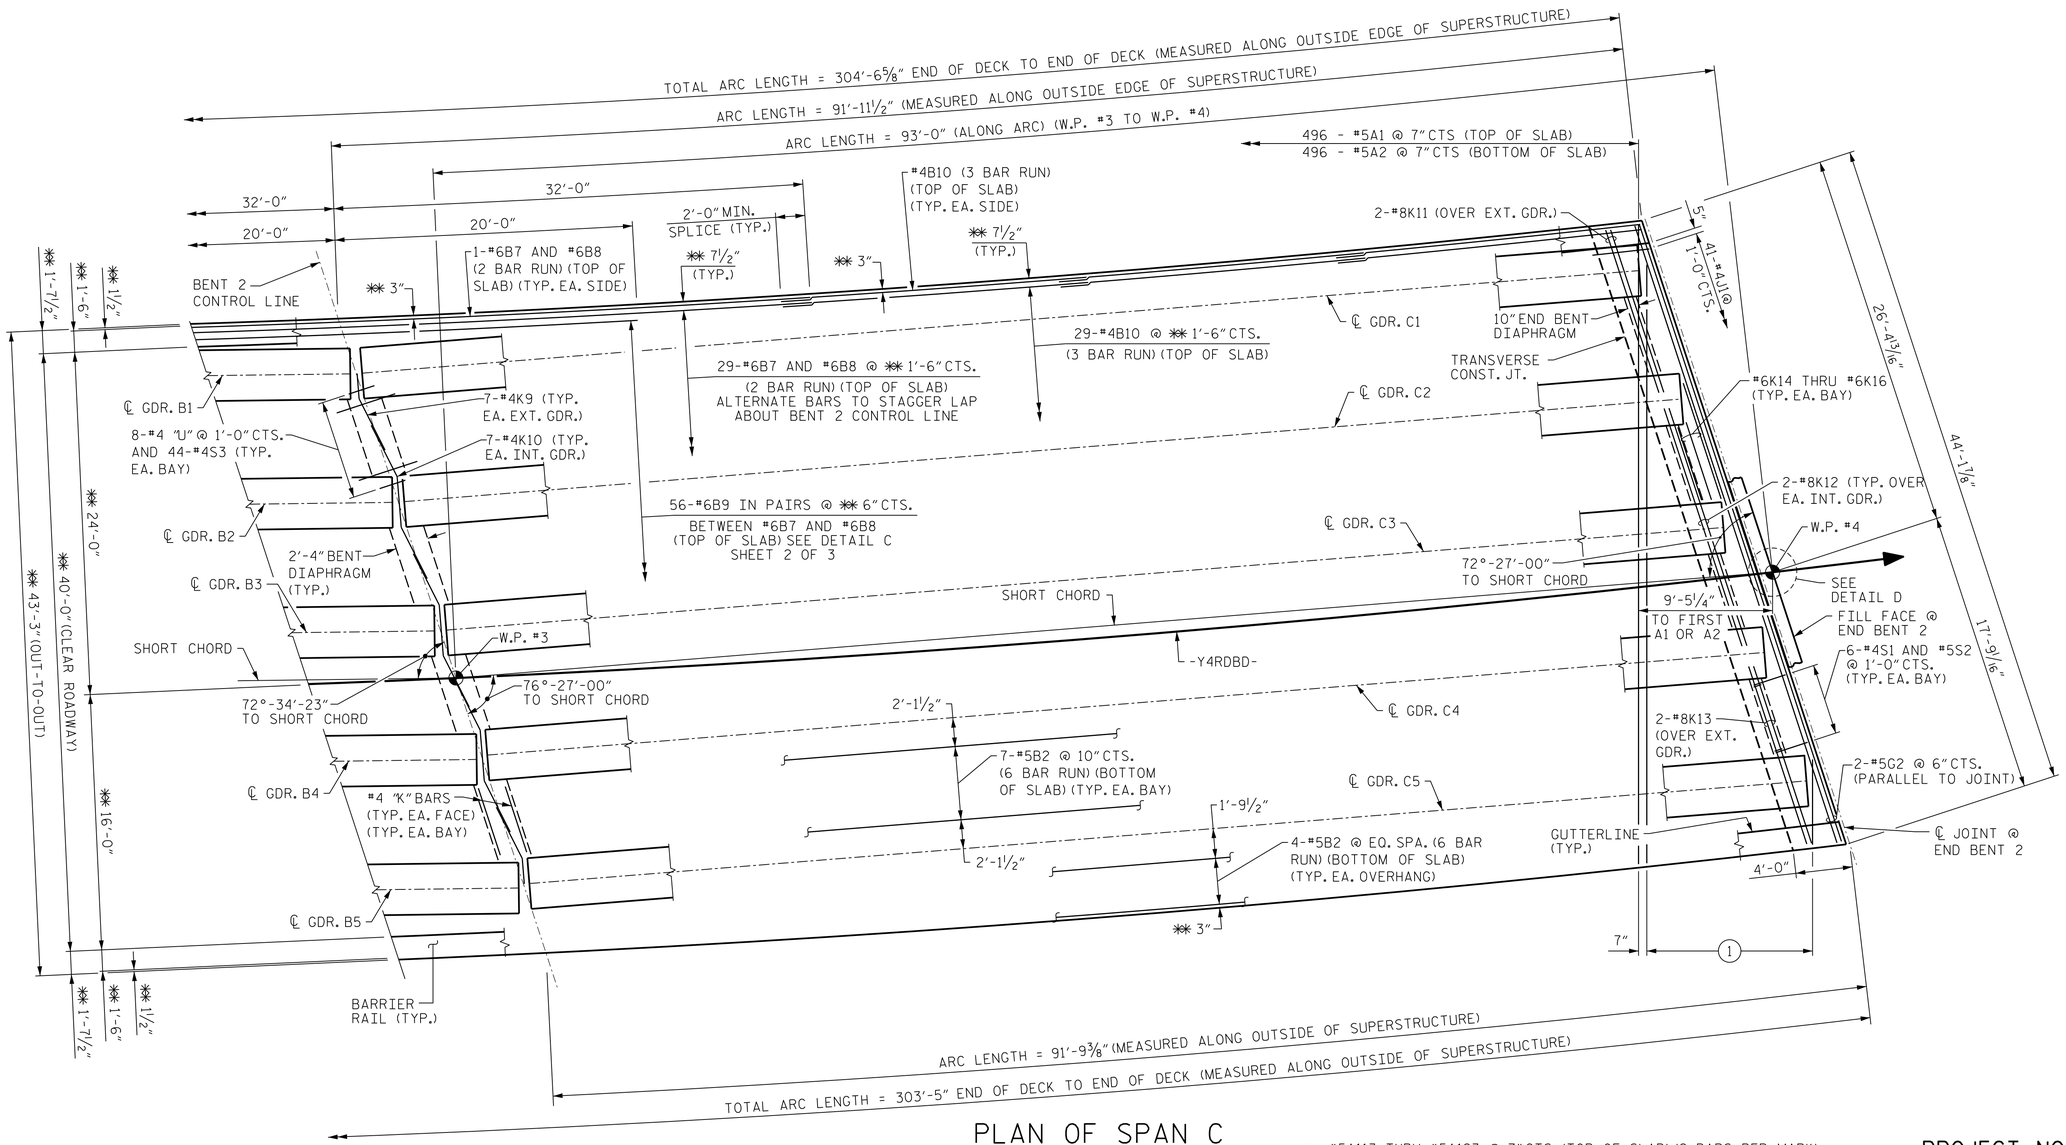

PLAN OF SPAN C

✱✱ RADIAL DIMENSIONS
FOR NOTES, SEE SHEET 1 OF 3

(1) #5A113 THRU #5A123 @ 7" CTS. (TOP OF SLAB) (2 BARS PER MARK)
#5A213 THRU #5A223 @ 7" CTS. (BOTTOM OF SLAB) (2 BARS PER MARK)

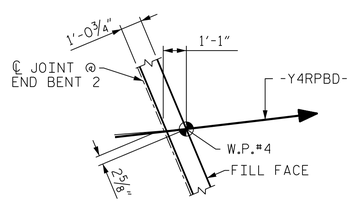

DETAIL D

PROJECT NO. U-2579B
FORSYTH COUNTY
STATION: 52+94.28 -Y4RPBD-

SHEET 3 OF 3

STATE OF NORTH CAROLINA
DEPARTMENT OF TRANSPORTATION
RALEIGH

SUPERSTRUCTURE

PLAN OF SPAN C

DESIGNED BY:	J. SMITH	DATE :	MAR 2014
DRAWN BY:	K. WHITE	DATE :	MAR 2014
CHECKED BY:	J. SHERMAN	DATE :	APR 2014
DESIGN ENGINEER OF RECORD:	J. DOUGHTY	DATE :	MAY 2014

PARSONS BRINCKERHOFF
434 FAYETTEVILLE STREET
SUITE 1500
RALEIGH, NC 27601
LICENSE NO. F-0165

NORTH CAROLINA PROFESSIONAL SEAL 032967 ENGINEER JASON R. DOUGHTY
DocuSigned by: Jason R Doughty 00F1C86448274F7...
6/2/2014

REVISIONS						SHEET NO.
NO.	BY:	DATE:	NO.	BY:	DATE:	S-595
1			3			TOTAL SHEETS
2			4			707

STR. #16

6/2/2014
173498C_SD_PS_16C.dgn