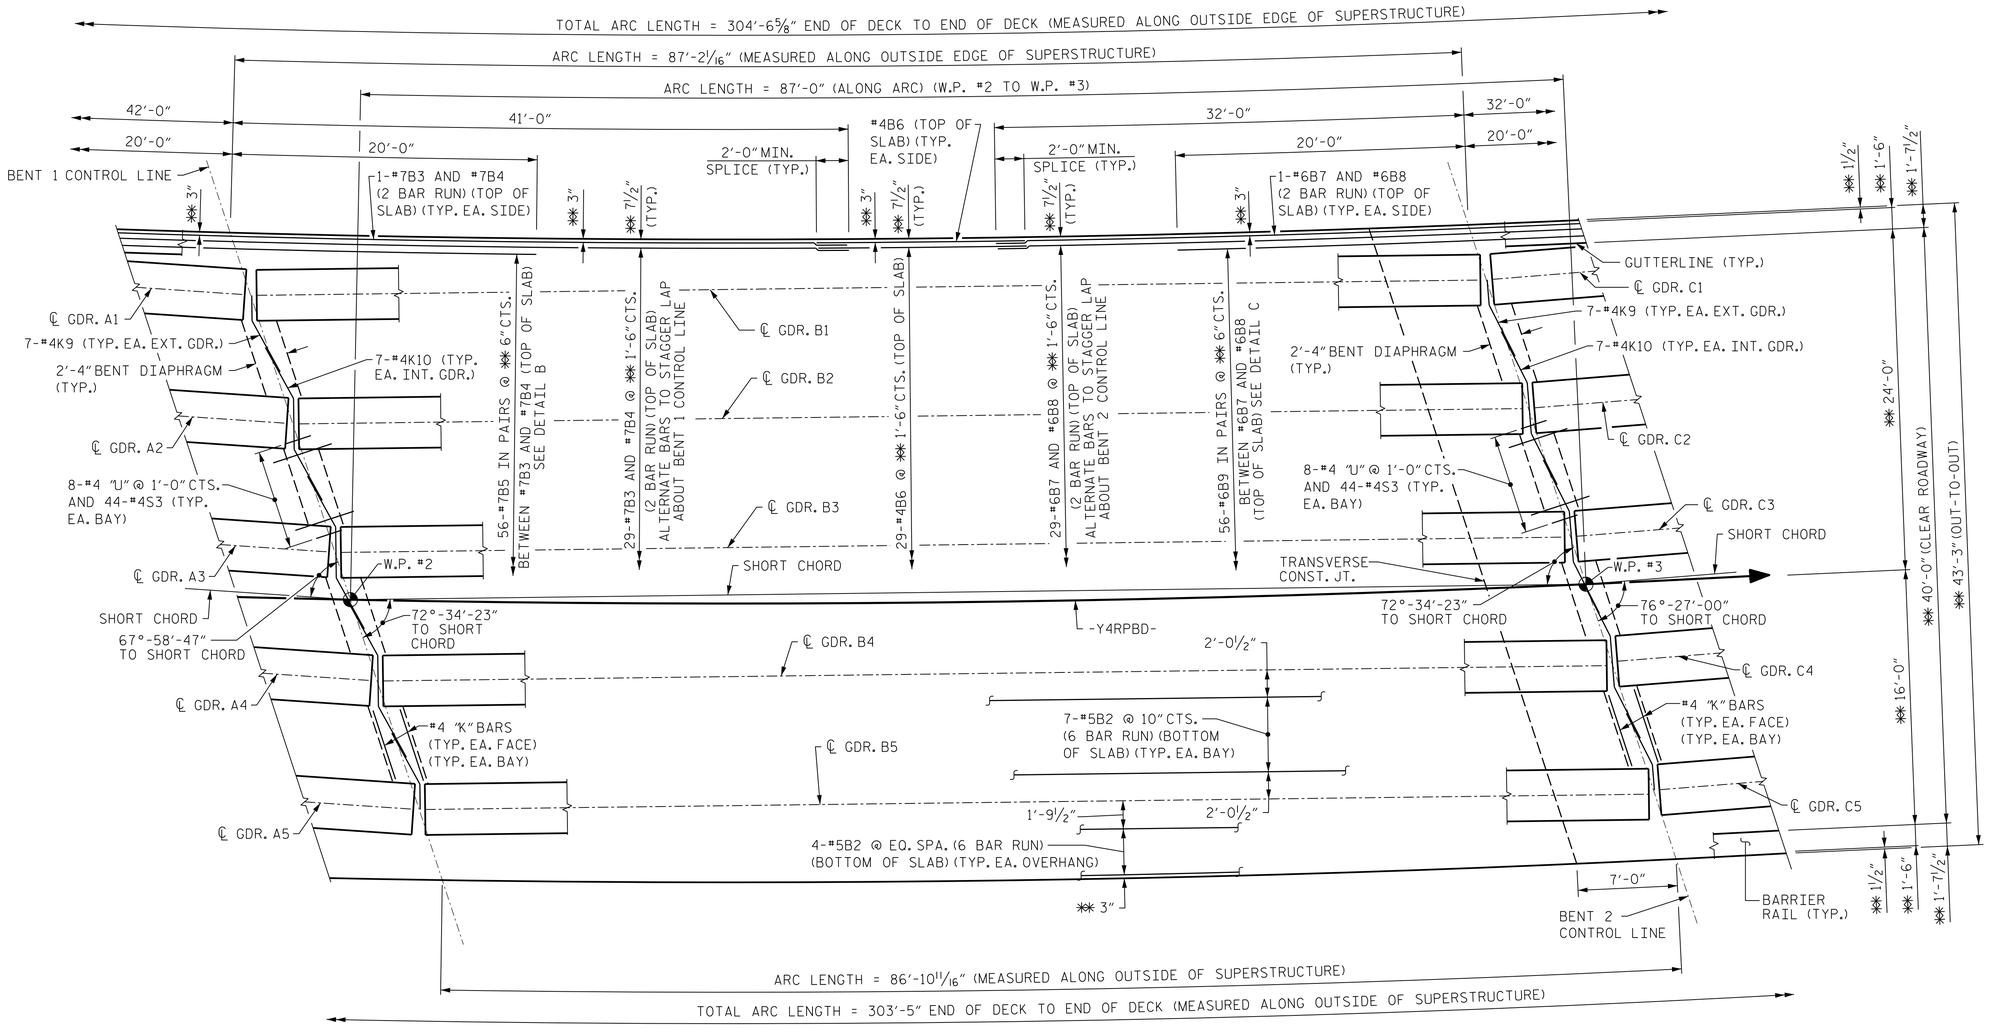

PLAN OF SPAN B

** RADIAL DIMENSIONS
FOR NOTES, SEE SHEET 1 OF 3

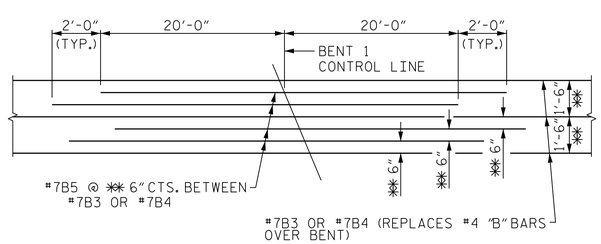

DETAIL B

TOP OF SLAB BARS

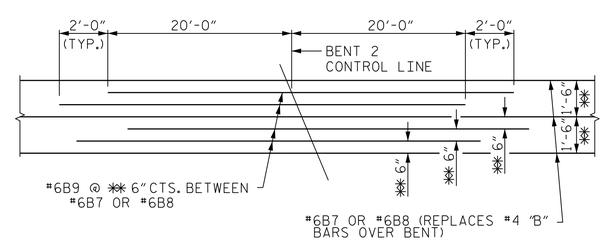

DETAIL C

TOP OF SLAB BARS

PROJECT NO. U-2579B
FORSYTH COUNTY
STATION: 52+94.28 -Y4RPBD-
SHEET 2 OF 3

STATE OF NORTH CAROLINA
DEPARTMENT OF TRANSPORTATION
RALEIGH
SUPERSTRUCTURE

PLAN OF SPAN B

DESIGNED BY:	J. SMITH	DATE :	MAR 2014
DRAWN BY:	K. WHITE	DATE :	MAR 2014
CHECKED BY:	J. SHERMAN	DATE :	APR 2014
DESIGN ENGINEER OF RECORD:	J. DOUGHTY	DATE :	MAR 2014

PARSONS BRINCKERHOFF
434 FAYETTEVILLE STREET
SUITE 1500
RALEIGH, NC 27601
LICENSE NO. F-0165

NORTH CAROLINA PROFESSIONAL SEAL 032967 ENGINEER JASON R. DOUGHTY
6/2/2014
DocuSigned by: Jason R Doughty
00F1C86448274F7...

REVISIONS								SHEET NO.
NO.	BY:	DATE:	NO.	BY:	DATE:			S-594
1			3					TOTAL SHEETS
2			4					707

STR. #16

6/2/2014
173498C_SD_PS_16B.dgn