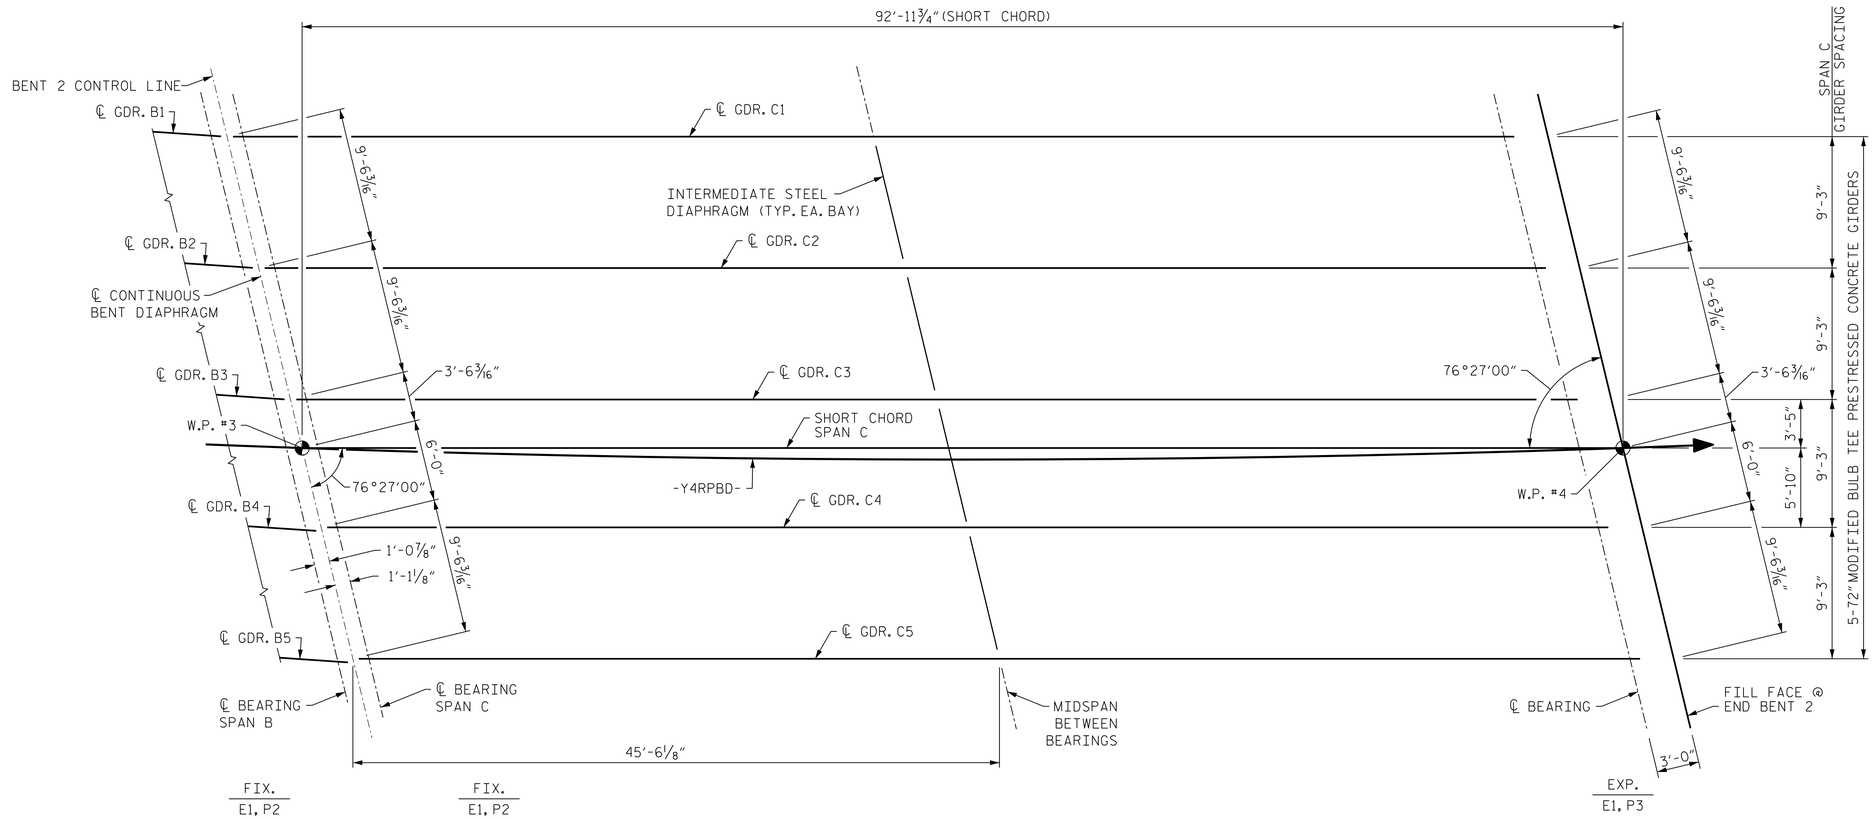

FRAMING PLAN - SPAN C

NOTES

ALL DIMENSIONS ARE HORIZONTAL.

CONTRACTOR IS RESPONSIBLE FOR FURNISHING ANY NECESSARY TEMPORARY BRACING OF GIRDERS DURING ERECTION PRIOR TO PLACING DIAPHRAGMS AND DECK.

END BENTS AND BENTS ARE PARALLEL.

ALL GIRDERS PARALLEL TO SHORT CHORD.

PROJECT NO. U-2579B

FORSYTH COUNTY

STATION: 52+94.28 -Y4RPBD-

SHEET 3 OF 3

STATE OF NORTH CAROLINA
DEPARTMENT OF TRANSPORTATION
RALEIGH

SUPERSTRUCTURE

FRAMING PLAN
SPAN C

DESIGNED BY:	J. BORUTA	DATE :	DEC 2013
DRAWN BY:	K. WHITE	DATE :	DEC 2013
CHECKED BY:	J. SHERMAN	DATE :	MAR 2014
DESIGN ENGINEER OF RECORD:	J. DOUGHTY	DATE :	MAY 2014

PARSONS BRINCKERHOFF
434 FAYETTEVILLE STREET
SUITE 1500
RALEIGH, NC 27601
LICENSE NO. F-0165

NORTH CAROLINA PROFESSIONAL SEAL 032967 ENGINEER JASON R. DOUGHTY

DocuSigned by: Jason R Doughty 00F1C86448274F7... 6/2/2014

REVISIONS						SHEET NO.
NO.	BY:	DATE:	NO.	BY:	DATE:	S-599
1			3			TOTAL SHEETS
2			4			707

STR. #16

6/2/2014
173498C_SD_FP_16C.dgn