DocuSign Envelope ID: 1818FB5B-B49A-4408-B1F1-58B42B1D31FD

NOTES:

FOR DIAPHRAGM DETAILS, SEE "INTERMEDIATE STEEL DIAPHRAGM FOR 72" PRESTRESSED CONCRETE MODIFIED BULB TEE" SHEET.

FOR ELASTOMERIC BEARINGS AND STEEL SOLE PLATE DETAILS, SEE "ELASTOMERIC BEARING DETAILS" SHEET.

SEE "72" PRESTRESSED CONCRETE MODIFIED BULB TEE DETAILS" SHEET FOR LOCATION OF INTERMEDIATE STEEL DIAPHRAGMS.

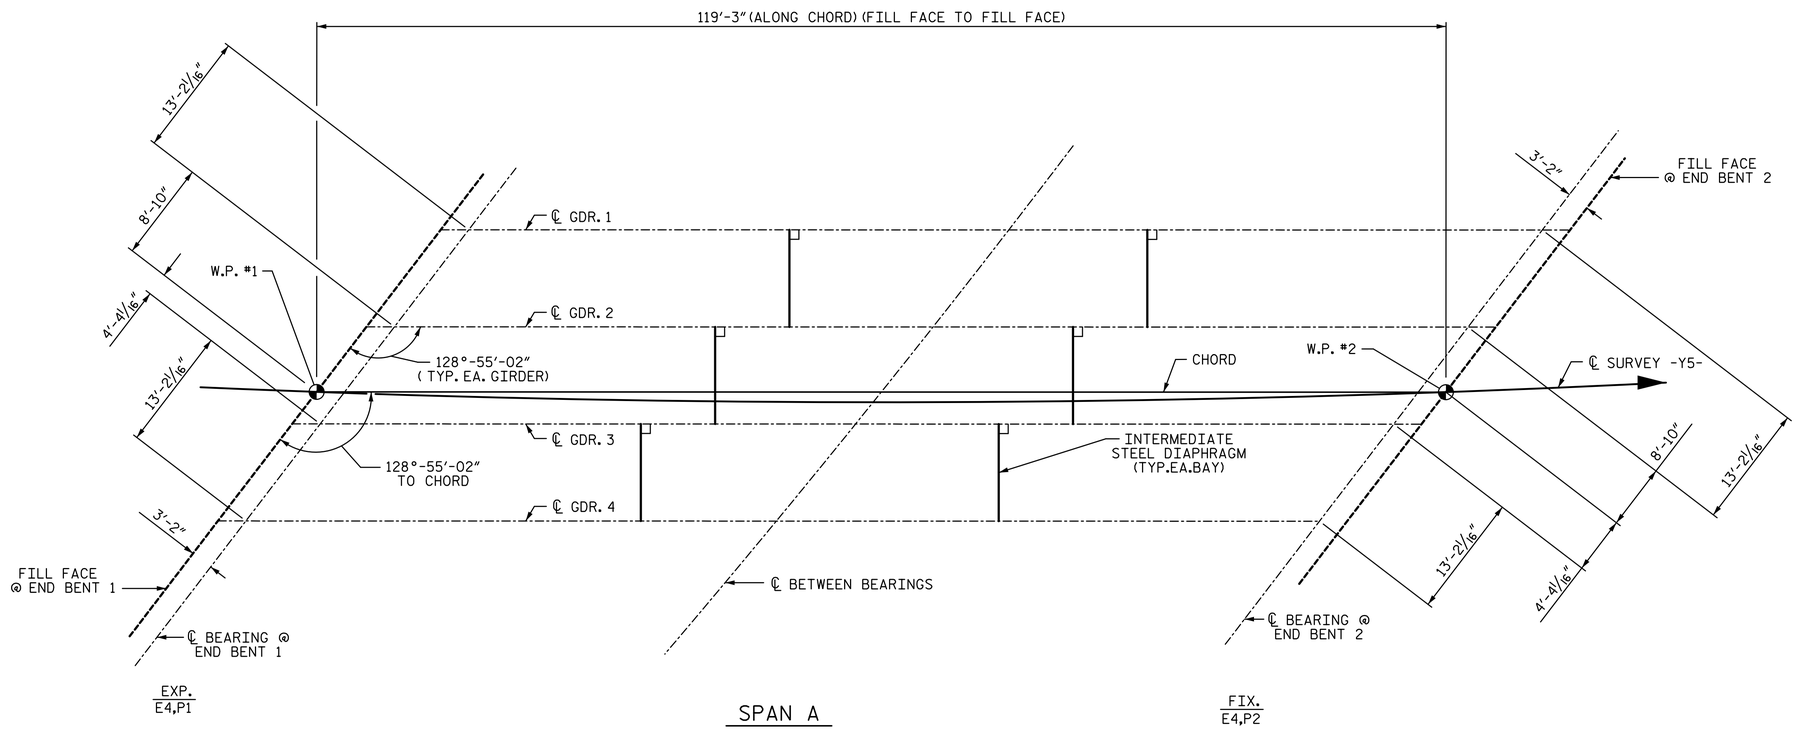

SPAN A

PLAN

(ALL GIRDERS PARALLEL TO CHORD)

PROJECT NO. U-2579B

FORSYTH COUNTY

STATION: 23+59.12 -Y5-

STATE OF NORTH CAROLINA
DEPARTMENT OF TRANSPORTATION
RALEIGH

SUPERSTRUCTURE

GIRDER LAYOUT

PLANS PREPARED BY:

SIMPSON ENGINEERS & ASSOCIATES
5640 Dillard Drive
Suite 200
Cary, NC 27518
(919) 852-0468
(919) 852-0598 (Fax)
www.simpsonengr.com
LICENSURE NO. C-2521

NORTH CAROLINA PROFESSIONAL SEAL 023908 ENGINEER MARK A. AVERETTE

DocuSigned by: Mark Averette

8/15/2014

REVISIONS								SHEET NO.
NO.	BY:	DATE:	NO.	BY:	DATE:			S-636
1			3					TOTAL SHEETS
2			4					S-707

DRAWN BY:	S. D. COOPER	DATE:	3-14
CHECKED BY:	T. J. BEACH	DATE:	3-14
DESIGN ENGINEER OF RECORD:	M. AVERETTE	DATE:	3-14

8/15/2014 3:10:34 PM G:\Projects\2013\U-2579B\Structures\Site 17\Site 17 Drawings\Final\U-2579B_sd_site 17_gl.dgn