DocuSign Envelope ID: 5015C0A4-FAD6-4A84-B7E8-1AA386703C85

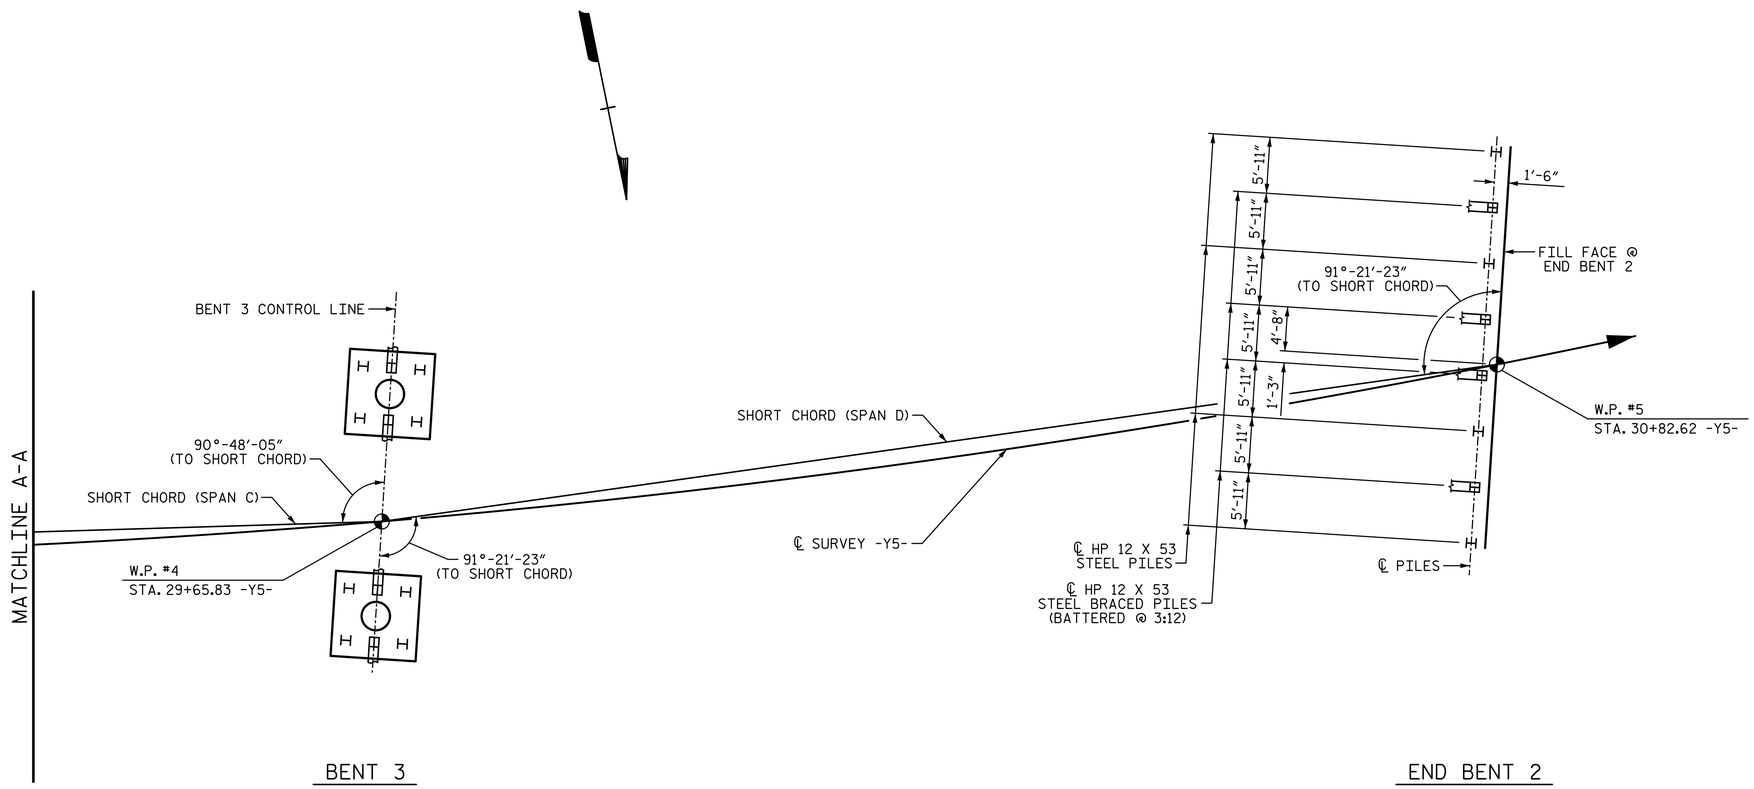

FOUNDATION LAYOUT

(DIMENSIONS LOCATING PILES ARE TO THE PILE CENTERLINE @ BOTTOM OF CAP OR FOOTING)

(FOR FOOTING DIMENSIONS AND PILE LOCATIONS, SEE SHEET 4 OF 6)

PROJECT NO. U-2579B

FORSYTH COUNTY

STATION: 28+50.16 -Y5-

SHEET 5 OF 6

STATE OF NORTH CAROLINA
DEPARTMENT OF TRANSPORTATION
RALEIGH

GENERAL DRAWING
FOR BRIDGE ON SR 2657
(HASTINGS HILL RD.)
BETWEEN SR 4393 & SR 2632
OVER -Y4CD-, -L-, & -Y4RPC-
(WINSTON-SALEM
NORTHERN BELTWAY)

REVISIONS						SHEET NO.
NO.	BY:	DATE:	NO.	BY:	DATE:	S-662
1			3			TOTAL SHEETS
2			4			S-707

PLANS PREPARED BY:
SIMPSON ENGINEERS & ASSOCIATES
5640 Dillard Drive
Suite 200
Cary, NC 27518
(919) 852-0468
(919) 852-0598 (Fax)
www.simpsonengr.com
LICENSURE NO. C-2521

NORTH CAROLINA PROFESSIONAL SEAL 023908 ENGINEER MARK A. AVERETTE
DocuSigned by: Mark Averette
9622C3
8/15/2014

DRAWN BY: R. SEALEY DATE: 3-14
CHECKED BY: M. AVERETTE DATE: 3-14
DESIGN ENGINEER OF RECORD: M. AVERETTE DATE: 3-14

8/15/2014 3:30:23 PM G:\Projects\2013\U-2579B\Structures\Site 18\Site 18 Drawings\Final\U-2579B_ sd_18_gd.dgn