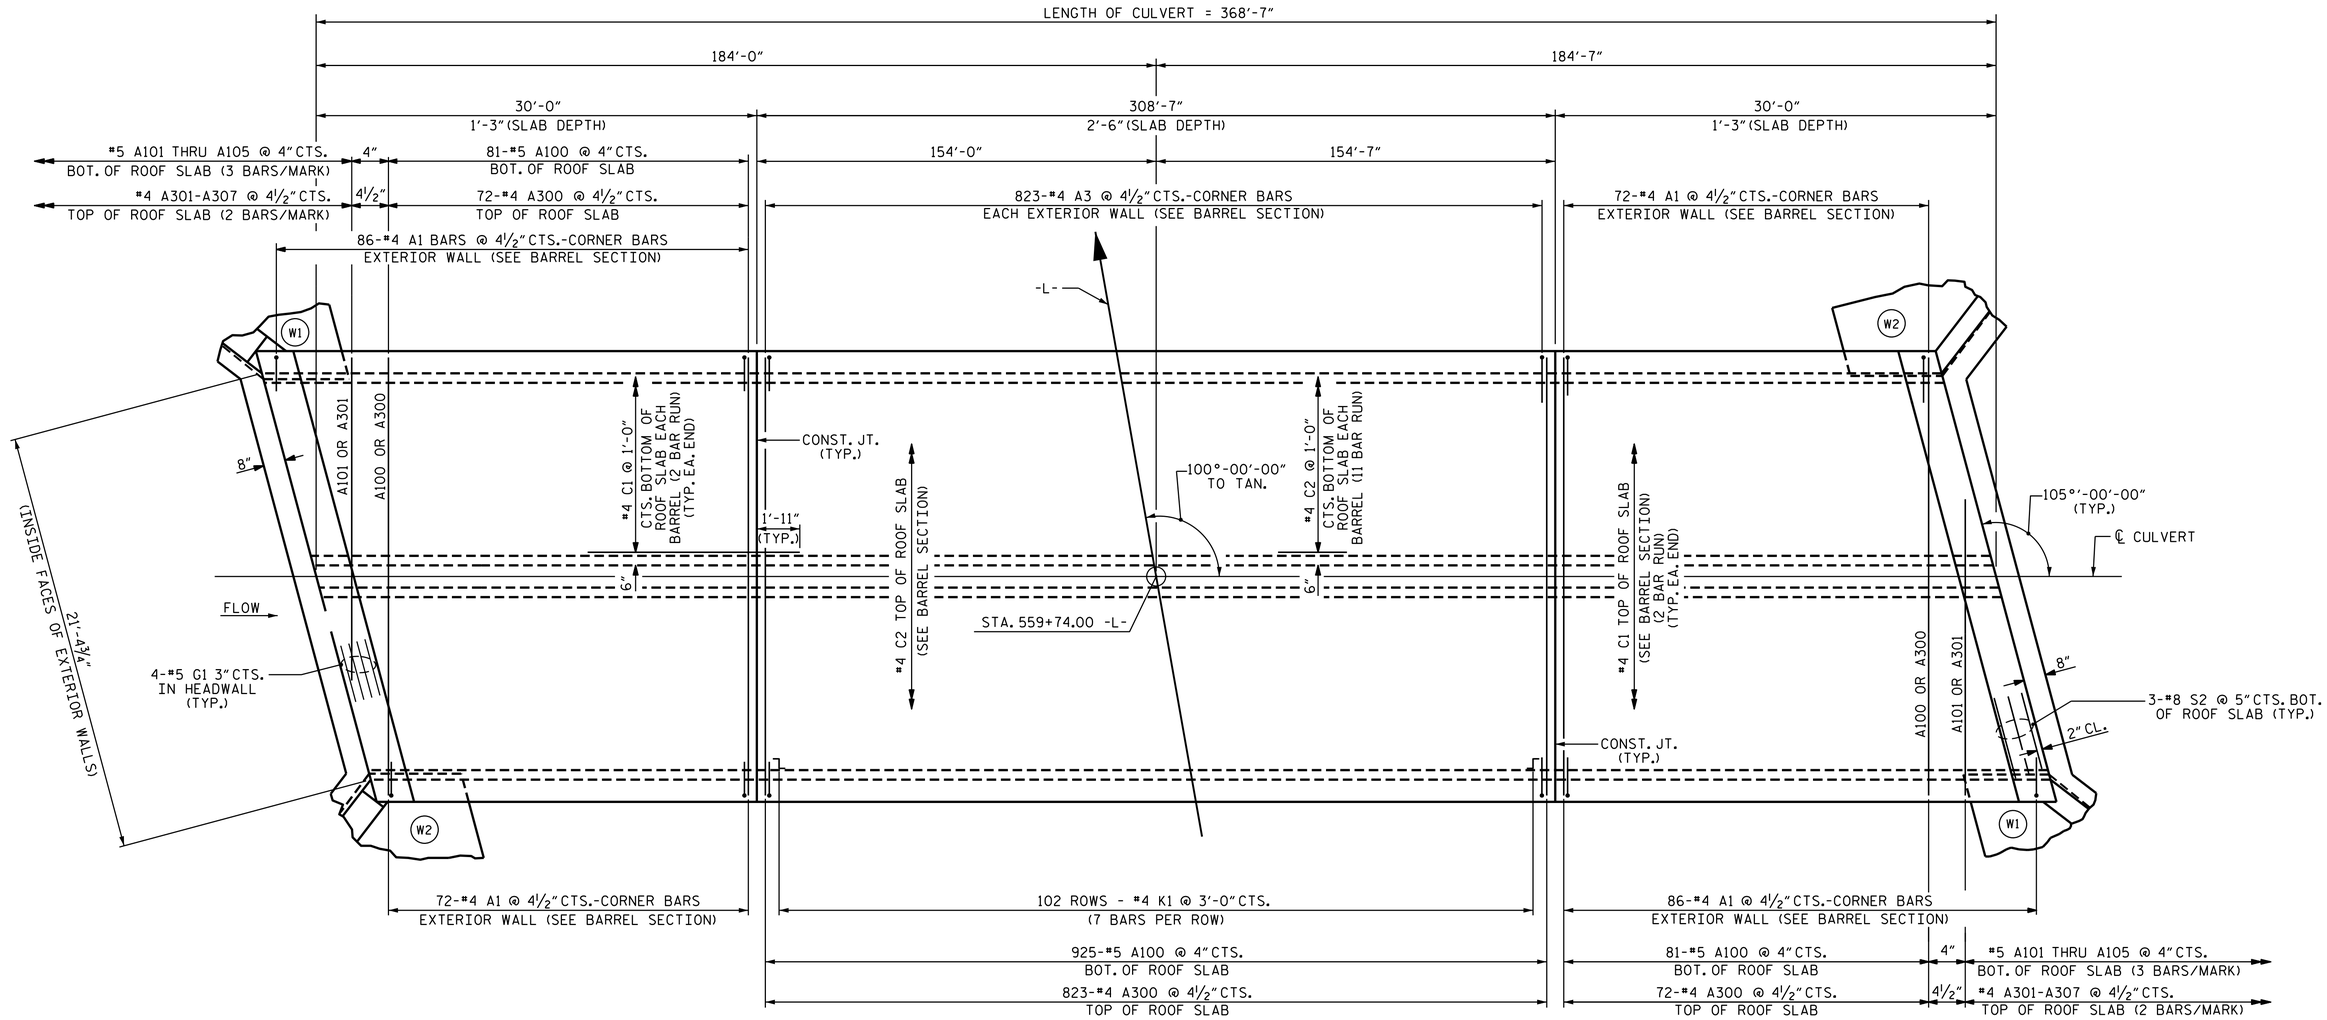


# PLAN - ROOF SLAB

PROJECT NO. U-2579B
FORSYTH COUNTY
STATION: 559+74.00 -L-

SHEET 4 OF 8

STATE OF NORTH CAROLINA
DEPARTMENT OF TRANSPORTATION
RALEIGH

## DOUBLE 10 FT. X 6 FT. CONCRETE BOX CULVERT 100° SKEW

NORTH CAROLINA PROFESSIONAL SEAL 29048 ENGINEER RAMAN P. PATEL

DocuSigned by: Raman Patel
8/5/2014

| REVISIONS | | | | | | | | SHEET NO. |
|---|---|---|---|---|---|---|---|---|
| NO. | BY: | DATE: | NO. | BY: | DATE: | | | C-4 |
| 1 | | | 3 | | | | | TOTAL SHEETS |
| 2 | | | 4 | | | | | 30 |

DRAWN BY : R. P. PATEL DATE : 10-31-13
CHECKED BY : J. P. MCCARTHA DATE : 11-8-13
DESIGN ENGINEER OF RECORD: R. P. PATEL DATE : 4-29-14

04-AUG-2014 16:44
R:\Structures\Plans\Culverts\U2579B_SD_CU_19.dgn
lsutton

STR. #19