BM #10 : RR SPIKE SET IN ROOT OF 30" WILLOW OAK, 26' RIGHT STA. 11+66.00 -Y5-, ELEV. 935.89

F. A. PROJECT NO. NHF-0918(93)

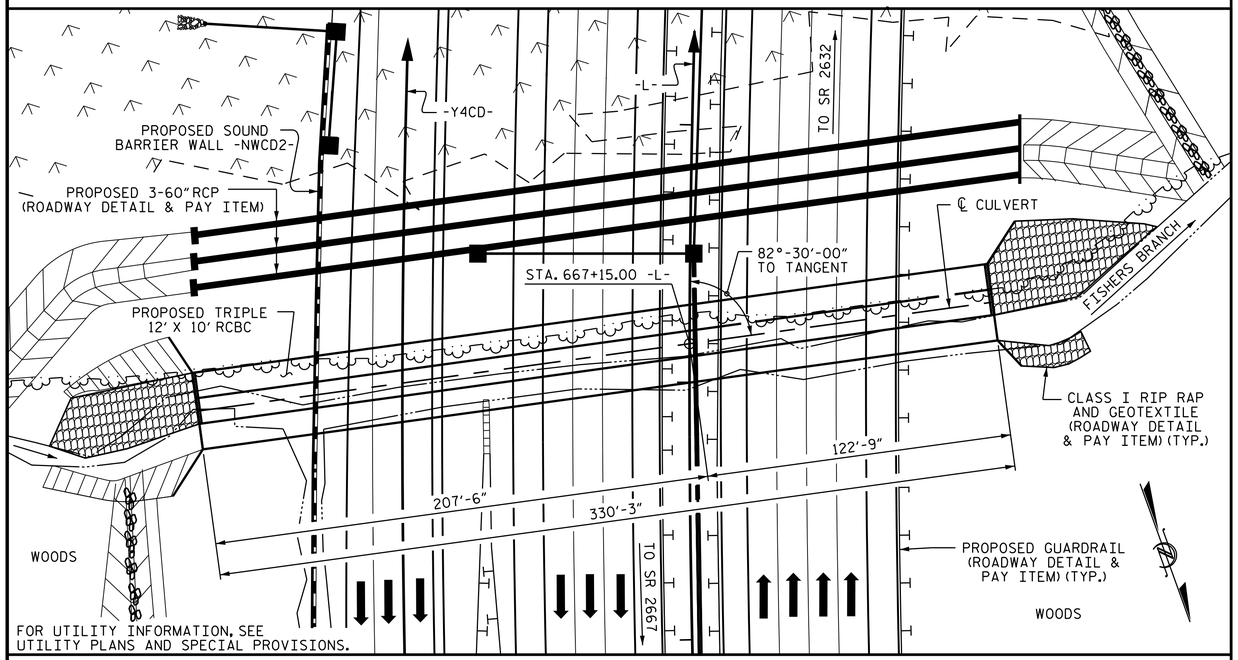


LOCATION SKETCH

## ROADWAY DATA

| | |
|---|---|
| GRADE PT. EL. @ STA. 667+15.00 -L- | = 865.11 |
| BED EL. @ STA. 667+15.00 -L- | = 833.72 |
| ROADWAY SLOPES @ STA. 667+15.00 -L- | = 2:1 |

## HYDRAULIC DATA

| | |
|---|---|
| DESIGN DISCHARGE | = 1400 C.F.S. |
| FREQUENCY OF DESIGN FLOOD | = 50 YR. |
| DESIGN HIGH WATER ELEVATION | = 842.8 |
| DRAINAGE AREA | = 1.4 SQ. MI. |
| BASE DISCHARGE (Q100) | = 1500 C.F.S. |
| BASE HIGH WATER ELEVATION | = 843.00 |

## OVERTOPPING FLOOD DATA

| | |
|---|---|
| OVERTOPPING DISCHARGE | = 2500+ C.F.S. |
| FREQUENCY OF OVERTOPPING FLOOD | = 500+ YR. |
| OVERTOPPING FLOOD ELEVATION | = 853.7 |

## NOTES

ASSUMED LIVE LOAD ----------HL-93 OR ALTERNATE LOADING.

DESIGN FILL---------- 25.12 FT.

FOR OTHER DESIGN DATA AND NOTES SEE STANDARD NOTE SHEET.

3"Ø WEEP HOLES INDICATED TO BE IN ACCORDANCE WITH THE SPECIFICATIONS.

CONCRETE IN CULVERTS TO BE POURED IN THE FOLLOWING ORDER:

1. WING FOOTINGS AND FLOOR SLAB INCLUDING 4" OF ALL VERTICAL WALLS.
2. THE REMAINING PORTIONS OF THE WALLS, SILLS, AND WINGS FULL HEIGHT FOLLOWED BY ROOF SLAB AND HEADWALLS.

THE RESIDENT ENGINEER SHALL CHECK THE LENGTH OF CULVERT BEFORE STAKING IT OUT TO MAKE CERTAIN THAT IT WILL PROPERLY TAKE CARE OF THE FILL.

DIMENSIONS FOR WING LAYOUT AS WELL AS ADDITIONAL REINFORCING STEEL EMBEDDED IN BARREL ARE SHOWN ON WING SHEET.

TRANSVERSE CONSTRUCTION JOINTS SHALL BE USED IN THE BARREL, SPACED TO LIMIT THE POURS TO A MAXIMUM OF 70 FT. LOCATION OF JOINTS SHALL BE SUBJECT TO APPROVAL OF THE ENGINEER.

STEEL IN THE BOTTOM SLAB MAY BE SPLICED AT THE PERMITTED CONSTRUCTION JOINT AT THE CONTRACTOR'S OPTION. EXTRA WEIGHT OF STEEL DUE TO THE SPLICES SHALL BE PAID FOR BY THE CONTRACTOR.

AT THE CONTRACTOR'S OPTION, HE MAY SPLICE THE VERTICAL REINFORCING STEEL IN THE INTERIOR FACE OF EXTERIOR WALL AND BOTH FACES OF INTERIOR WALLS ABOVE LOWER WALL CONSTRUCTION JOINT. THE SPLICE LENGTH SHALL BE AS PROVIDED IN THE SPLICE LENGTH CHART SHOWN ON THE PLANS. EXTRA WEIGHT OF STEEL DUE TO THE SPLICES SHALL BE PAID FOR BY THE CONTRACTOR.

DETAILED DRAWINGS FOR FALSEWORK AND FORMS FOR THIS CULVERT SHALL BE SUBMITTED. SEE SHEET SN.

THE CONTRACTOR SHALL PROVIDE INDEPENDENT ASSURANCE SAMPLES OF REINFORCING STEEL AS FOLLOWS: FOR PROJECTS REQUIRING UP TO 400 TONS OF REINFORCING STEEL, ONE 30 INCH SAMPLE OF EACH SIZE BAR USED, AND FOR PROJECTS REQUIRING OVER 400 TONS OF REINFORCING STEEL, TWO 30 INCH SAMPLES OF EACH SIZE BAR USED. THE BARS FROM WHICH THE SAMPLES ARE TAKEN MUST THEN BE SPLICED WITH REPLACEMENT BARS OF THE SIZE AND LENGTH OF THE SAMPLE, PLUS A MINIMUM LAP SPLICE OF THIRTY BAR DIAMETERS. PAYMENT FOR THE SAMPLES OF REINFORCING STEEL SHALL BE CONSIDERED INCIDENTAL TO VARIOUS PAY ITEMS.

A 3 FOOT STRIP OF FILTER FABRIC SHALL BE ATTACHED TO THE FILL FACE OF THE WING COVERING THE ENTIRE LENGTH OF THE EXPANSION JOINT.

NO PRECAST REINFORCED BOX CULVERT OPTION WILL BE ALLOWED.

FOR CULVERT DIVERSION DETAILS AND PAY ITEM, SEE EROSION CONTROL PLANS.

FOR SUBMITTAL OF WORKING DRAWINGS, SEE SPECIAL PROVISIONS.

FOR FALSEWORK AND FORMWORK, SEE SPECIAL PROVISIONS.

FOR CRANE SAFETY, SEE SPECIAL PROVISIONS.

FOR GROUT FOR STRUCTURES, SEE SPECIAL PROVISIONS.

NATURAL STREAM BED MATERIAL SHALL BE USED TO BACKFILL THE CULVERT BETWEEN SILLS AND BAFFLES. SEE SPECIAL PROVISIONS FOR "PLACEMENT OF NATURAL STREAM BED MATERIAL".

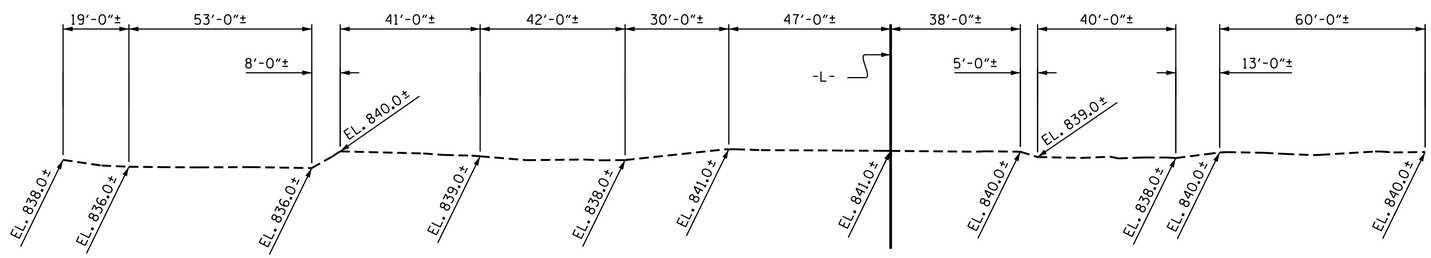


PROFILE ALONG ℄ CULVERT

## TOTAL STRUCTURE QUANTITIES

| | | |
|---|---|---|
| CULVERT EXCAVATION | LUMP SUM | |
| FOUNDATION CONDITIONING MATERIAL | 918 | TONS |
| CLASS A CONCRETE | | |
| BARREL @ 6.691 CY/FT | 2,209.7 | C.Y. |
| WINGS ETC. | 41.0 | C.Y. |
| SILL | 8.9 | C.Y. |
| TOTAL | 2,259.6 | C.Y. |
| REINFORCING STEEL | | |
| BARREL | 213,796 | LBS. |
| WINGS ETC. | 2,585 | LBS. |
| TOTAL | 216,381 | LBS. |
| PLACEMENT OF NATURAL STREAM BED MATERIAL | LUMP SUM | |

I HEREBY CERTIFY THESE PLANS ARE THE AS-BUILT PLANS

NORTH CAROLINA PROFESSIONAL SEAL 21638 ENGINEER LAURA E. SUTTON
DocuSigned by: Laura E. Sutton
AE35E3E67276A0E...
8/8/2014

NORTH CAROLINA PROFESSIONAL SEAL 23371 ENGINEER VIPUL A. PATEL
DocuSigned by: Vipul A. Patel
339B086CBE1C486...
8/8/2014

PROJECT NO. U-2579B
FORSYTH COUNTY
STATION: 667+15.00 -L-

SHEET 1 OF 5 BRIDGE NO. 693

STATE OF NORTH CAROLINA
DEPARTMENT OF TRANSPORTATION
RALEIGH

TRIPLE 12 FT. X 10 FT. CONCRETE BOX CULVERT 82°-30'-00" SKEW

| REVISIONS | | | | | | | | SHEET NO. |
|---|---|---|---|---|---|---|---|---|
| NO. | BY: | DATE: | NO. | BY: | DATE: | | | C-14 |
| 1 | | | 3 | | | | | TOTAL SHEETS |
| 2 | | | 4 | | | | | 30 |

DRAWN BY : T. H. CARROLL DATE : 12/19/13
CHECKED BY : J. P. MCCARTHA DATE : 2/5/14
DESIGN ENGINEER OF RECORD: T. H. CARROLL DATE : 6/14/14

08-AUG-2014 11:03
R:\Structures\Plans\Culverts\U2579B_SD_CU_21.dgn
lsutton

STR. #21