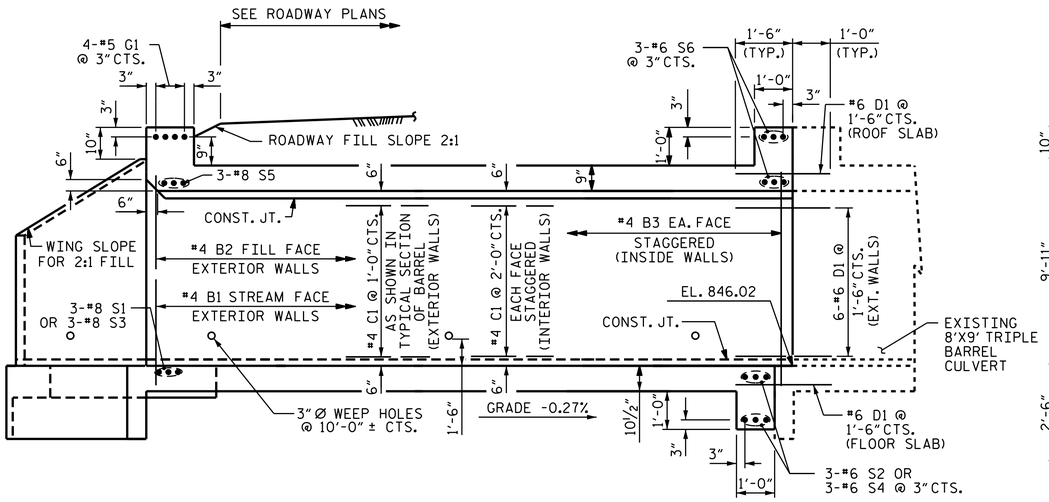


PROPOSED LEFT EXTENSION

## CULVERT SECTION NORMAL TO ROADWAY

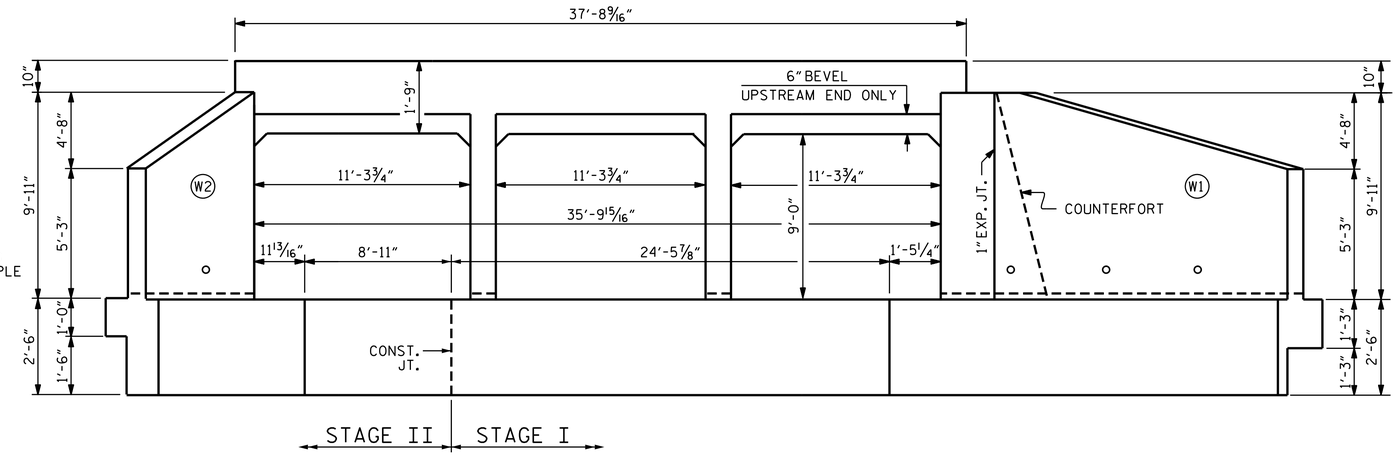


## END ELEVATION NORMAL TO SKEW

(LOOKING DOWNSTREAM)

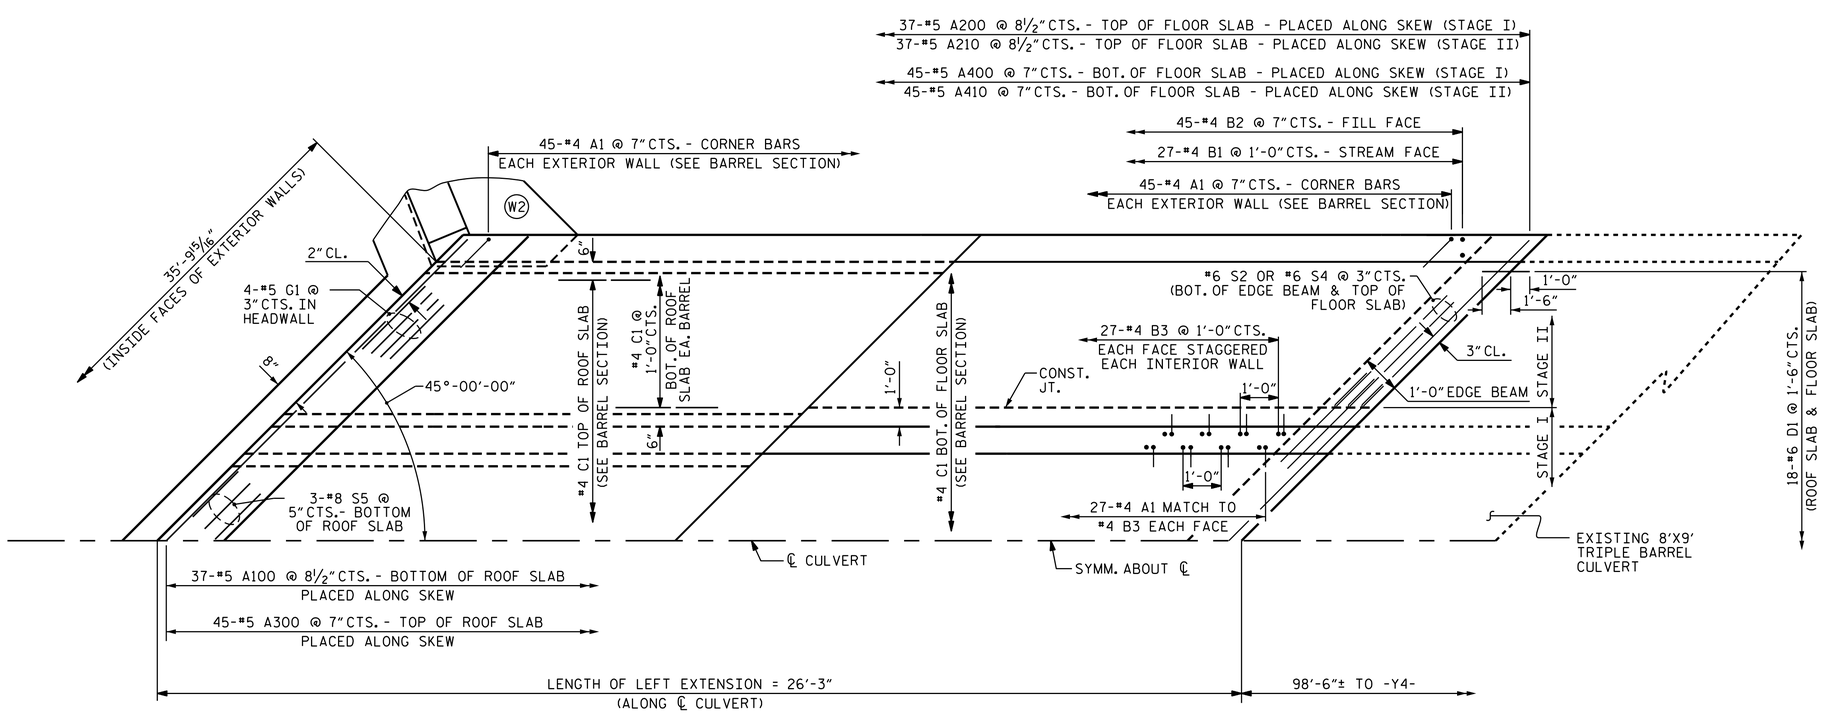


## PART PLAN - ROOF SLAB

## PART PLAN - FLOOR SLAB

I HEREBY CERTIFY THESE PLANS ARE THE AS-BUILT PLANS

PROJECT NO. U-2579B

FORSYTH COUNTY

STATION: 45+65.43 -Y4-

SHEET 2 OF 7

STATE OF NORTH CAROLINA
DEPARTMENT OF TRANSPORTATION
RALEIGH

# TRIPLE 8 FT. X 9 FT. CONCRETE BOX CULVERT 45°-12'-37" SKEW

LEFT EXTENSION

| REVISIONS | | | | | | SHEET NO. |
|---|---|---|---|---|---|---|
| NO. | BY: | DATE: | NO. | BY: | DATE: | C-25 |
| 1 | | | 3 | | | TOTAL SHEETS |
| 2 | | | 4 | | | 30 |

STR. #23

NORTH CAROLINA PROFESSIONAL SEAL 23371 ENGINEER VIPUL A. PATEL

DocuSigned by: Vipul A. Patel 339B086CBE1C486... 8/8/2014

| | | | |
|---|---|---|---|
| DRAWN BY : | M. E. GILES | DATE : | 2/18/14 |
| CHECKED BY : | T. H. CARROLL | DATE : | 4/23/14 |
| DESIGN ENGINEER OF RECORD: | H. T. DIEU | DATE : | 6/10/14 |

08-AUG-2014 11:19
R:\Structures\Plans\Culverts\U2579B_SD_CU_23.dgn
lsutton