PROJECT REFERENCE NO.	SHEET NO.
B-5325	UC-5

DESIGNED BY: BJPO
DRAWN BY: TK
CHECKED BY: BJPO
APPROVED BY: BJPO
REVISED:

NORTH CAROLINA DEPARTMENT OF TRANSPORTATION

UTILITIES ENGINEERING SEC.
PHONE: (919) 250-4128
FAX: (919) 250-4119

NORTH CAROLINA PROFESSIONAL SEAL 38689 ENGINEER BRIAN JOHN PAUL CHWALD

DocuSigned by: Brian John Paul Chwald
26AABB2E2EA7455...
8/5/2014

UTILITY CONSTRUCTION PLANS ONLY

PREPARED IN THE OFFICE OF:

THE WOOTEN COMPANY
ENGINEERING | PLANNING | ARCHITECTURE
120 North Boylan Avenue Raleigh NC 27603-1423
919.828.0531 fax 919.834.3589
License Number: F-0113

VERTICAL SCALE 5' 0 5' 10'
HORIZONTAL SCALE 25' 0 25' 50'

UTILITY CONSTRUCTION

8/17/99

REVISIONS

PROFILE SHOWN IS BASED ON STATIONING ALONG PROPOSED WATER MAIN ALIGNMENT
WATER LINE 1

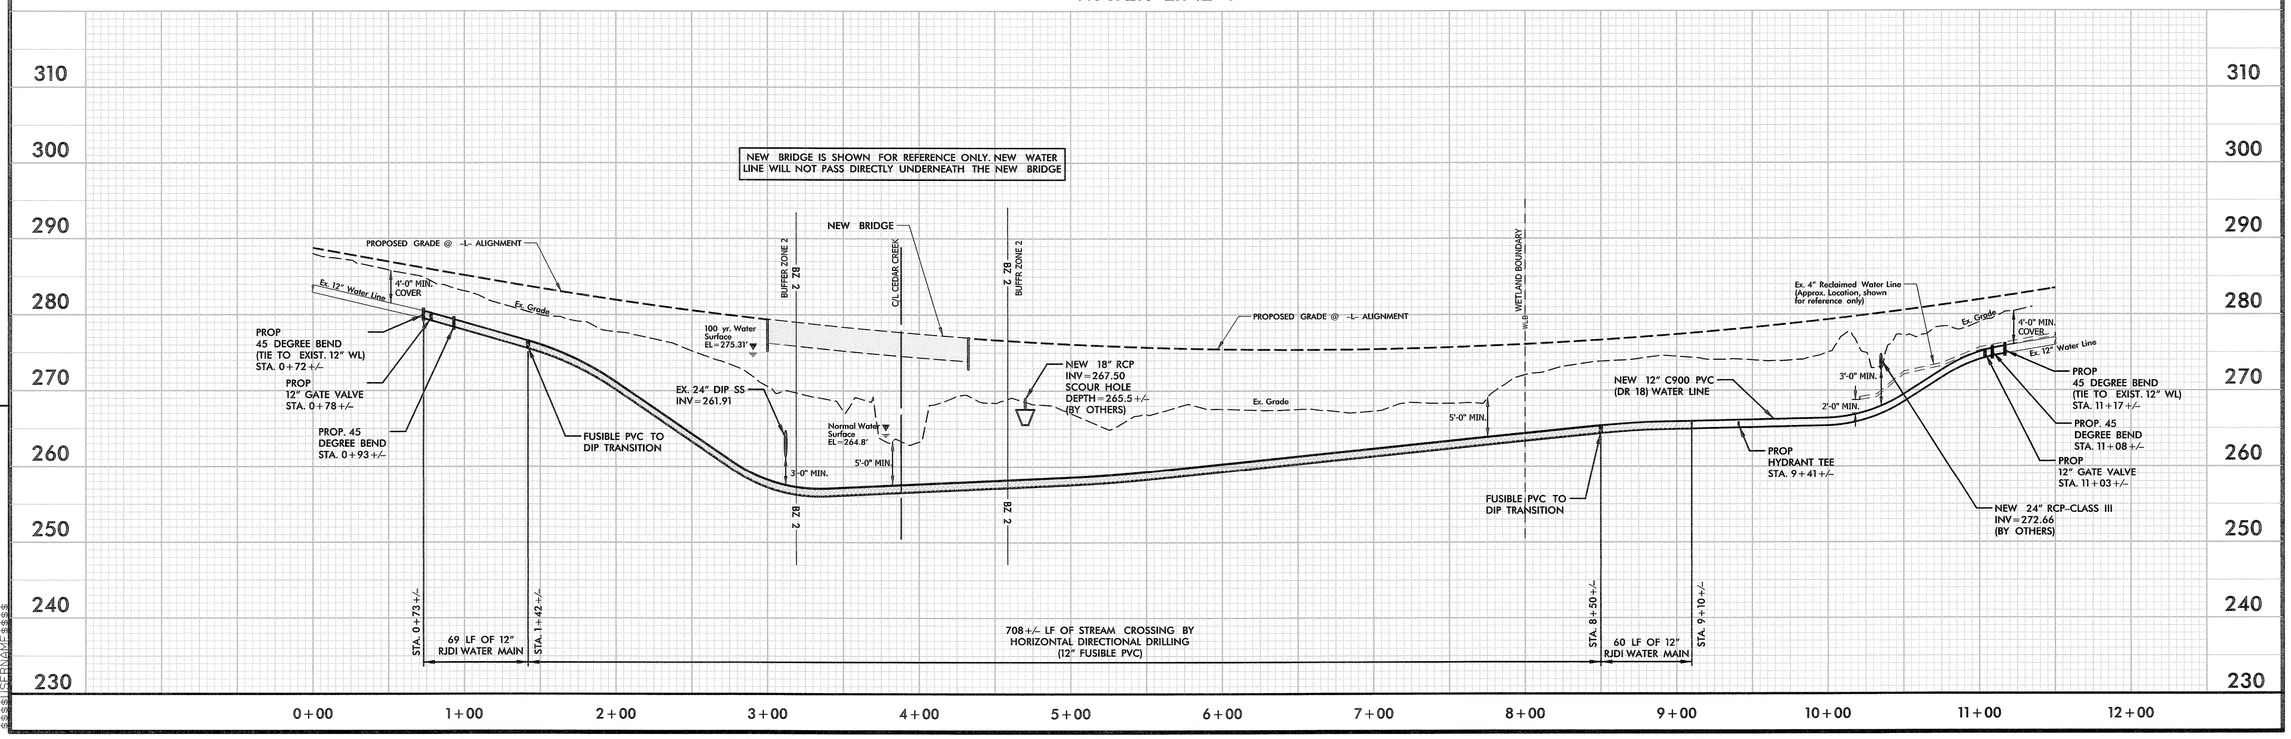

$$$$$$$CYTIME$$$$$$
DGN$$$$$$$$$$$$$$$$
USERNAME$$$$$$$$$$$$