8/17/99

PROJECT REFERENCE NO.	SHEET NO.
B-5325	EC-4/CONST.4
R/W SHEET NO.	
ROADWAY DESIGN ENGINEER	HYDRAULICS ENGINEER

ENVIRONMENTALLY SENSITIVE AREA
SEE PROJECT SPECIAL PROVISIONS

NAD 83/NSRS 2007

NOTE:
PLACE TEMPORARY ROCK SEDIMENT DAMS TYPE – B AND TEMPORARY ROCK SILT CHECKS TYPE – A AT DRAINAGE OUTLETS.

CLEARING AND GRUBBING
EROSION CONTROL FOR
CONSTRUCTION SHEET 4

PREFORMED SCOUR HOLE
*NOT TO SCALE

PLAN VIEW

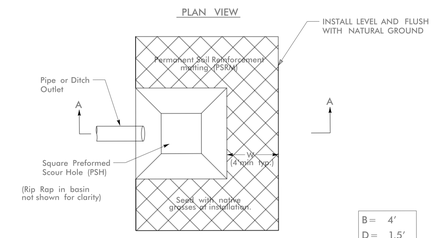

SECTION A–A

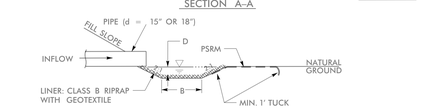

308

DETAIL C
–L– STA. 18+70 LT

36 x 18 x 3
1.5 inch Skimmer
with 0.625 inch
Orifice Diameter
5 ft. weir
ID 4.2

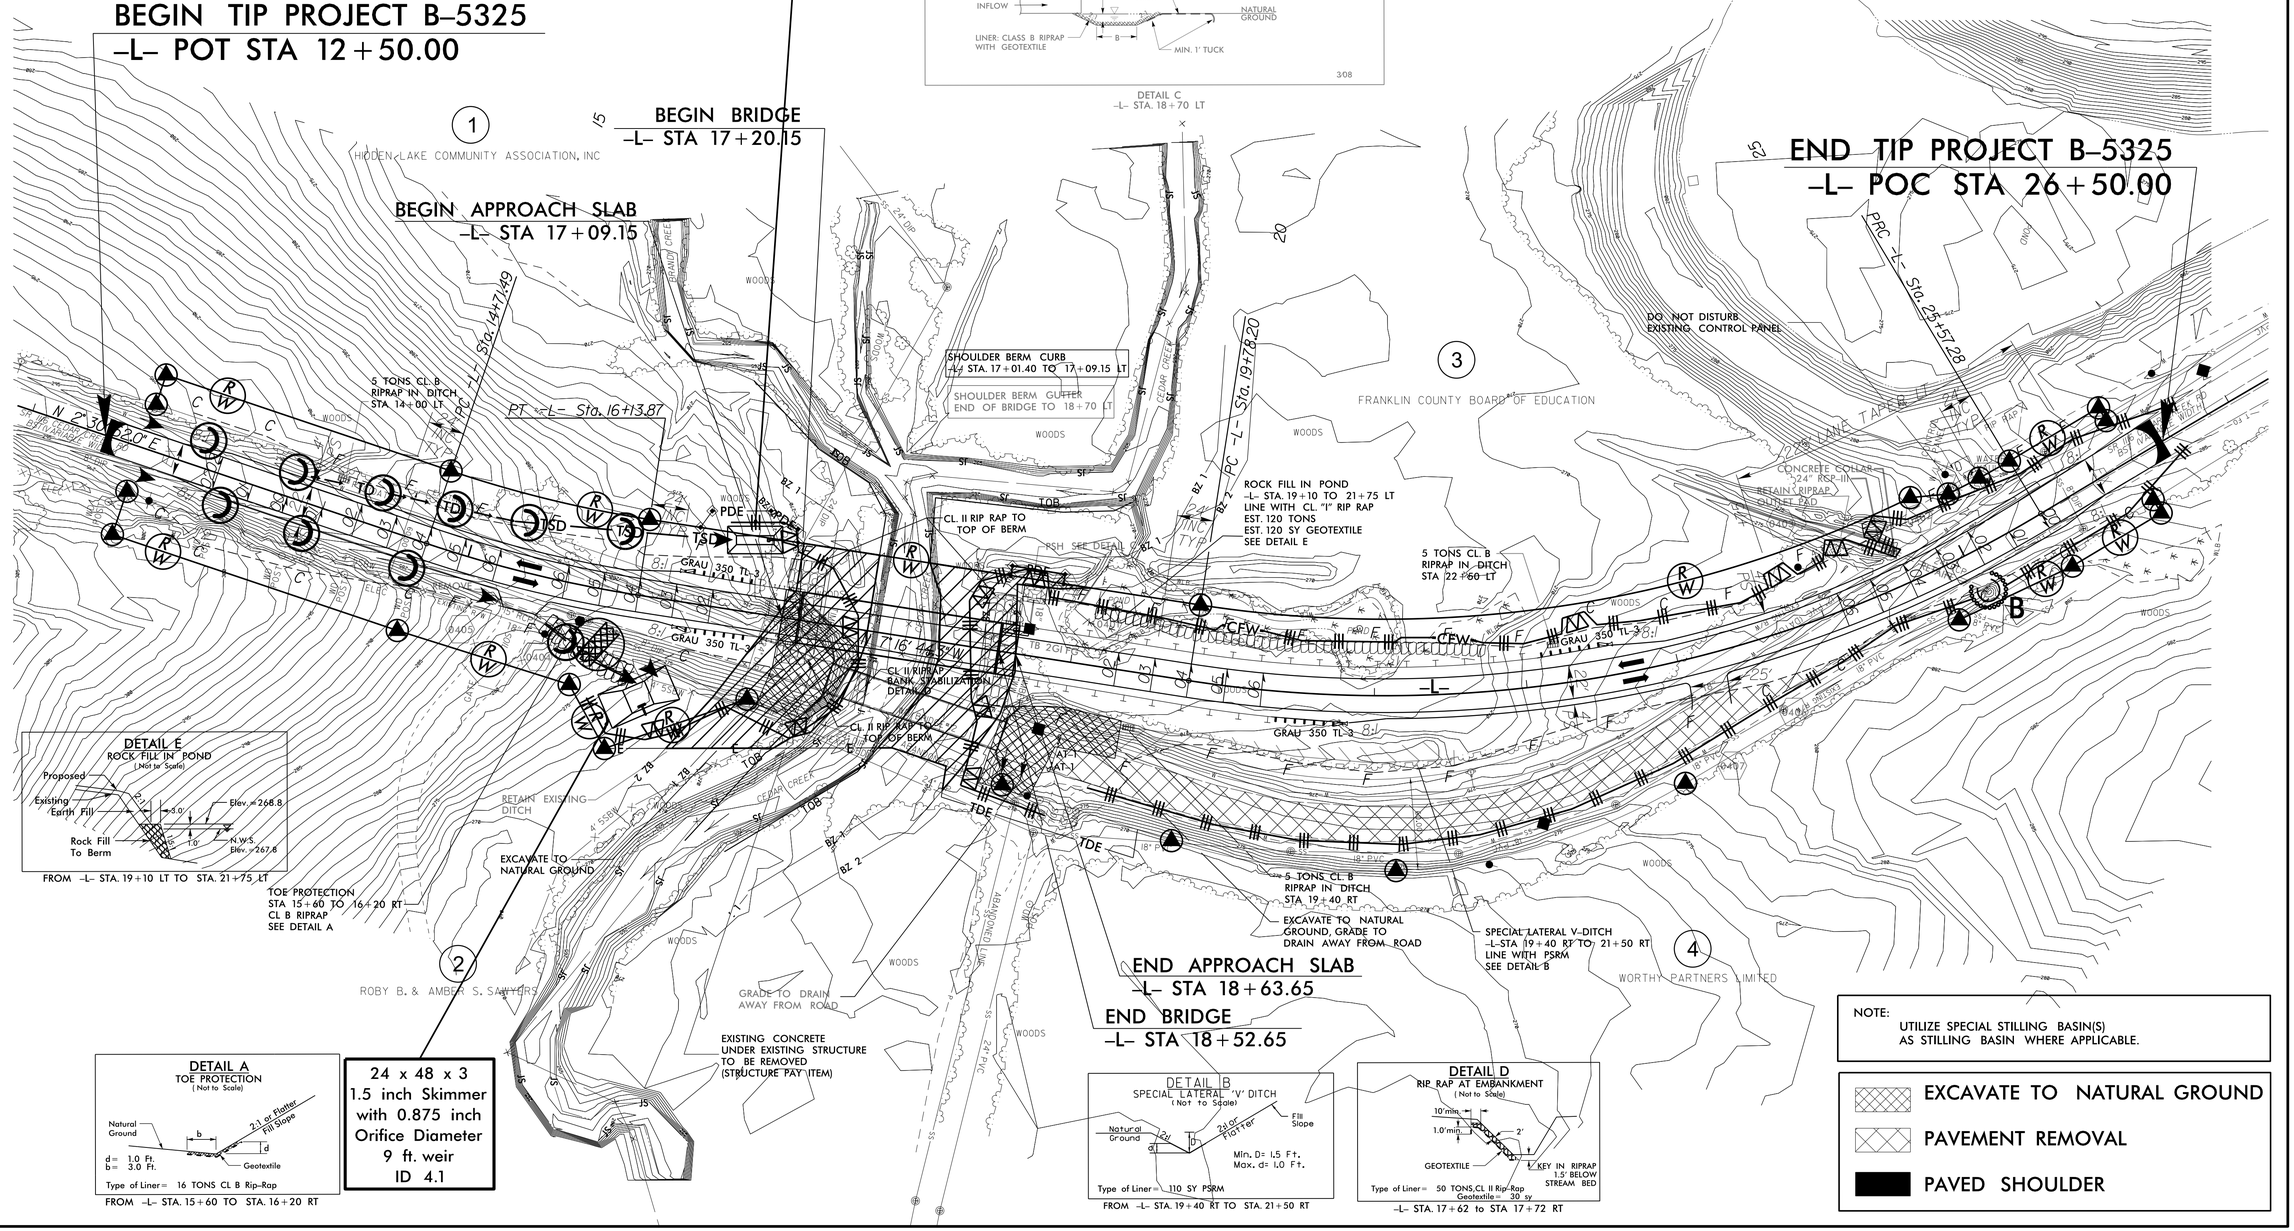

NOTE:
UTILIZE SPECIAL STILLING BASIN(S) AS STILLING BASIN WHERE APPLICABLE.

EXCAVATE TO NATURAL GROUND

PAVEMENT REMOVAL

PAVED SHOULDER

18-JUL-2014 07:24
R:\Environmental\Design\B-5325_EC_psh_04.dgn
R:\Complete\ALL REVISIONS