09/08/99

TIP PROJECT:

T.I.P. NO.	SHEET NO.
B-5325	UC-1

STATE OF NORTH CAROLINA
DIVISION OF HIGHWAYS

UTILITY CONSTRUCTION PLANS
FRANKLIN COUNTY

LOCATION: BRIDGE NO. 12 OVER CEDAR CREEK ON SR 1116

TYPE OF WORK: UTILITY RELOCATION

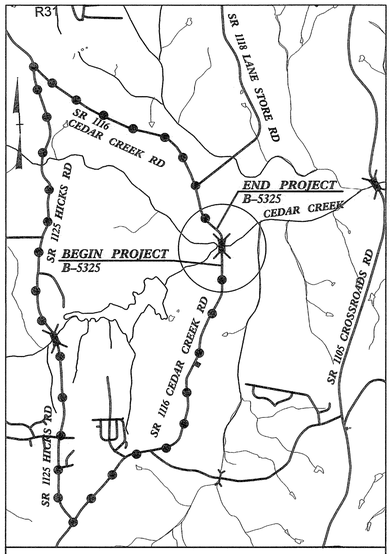

VICINITY MAP

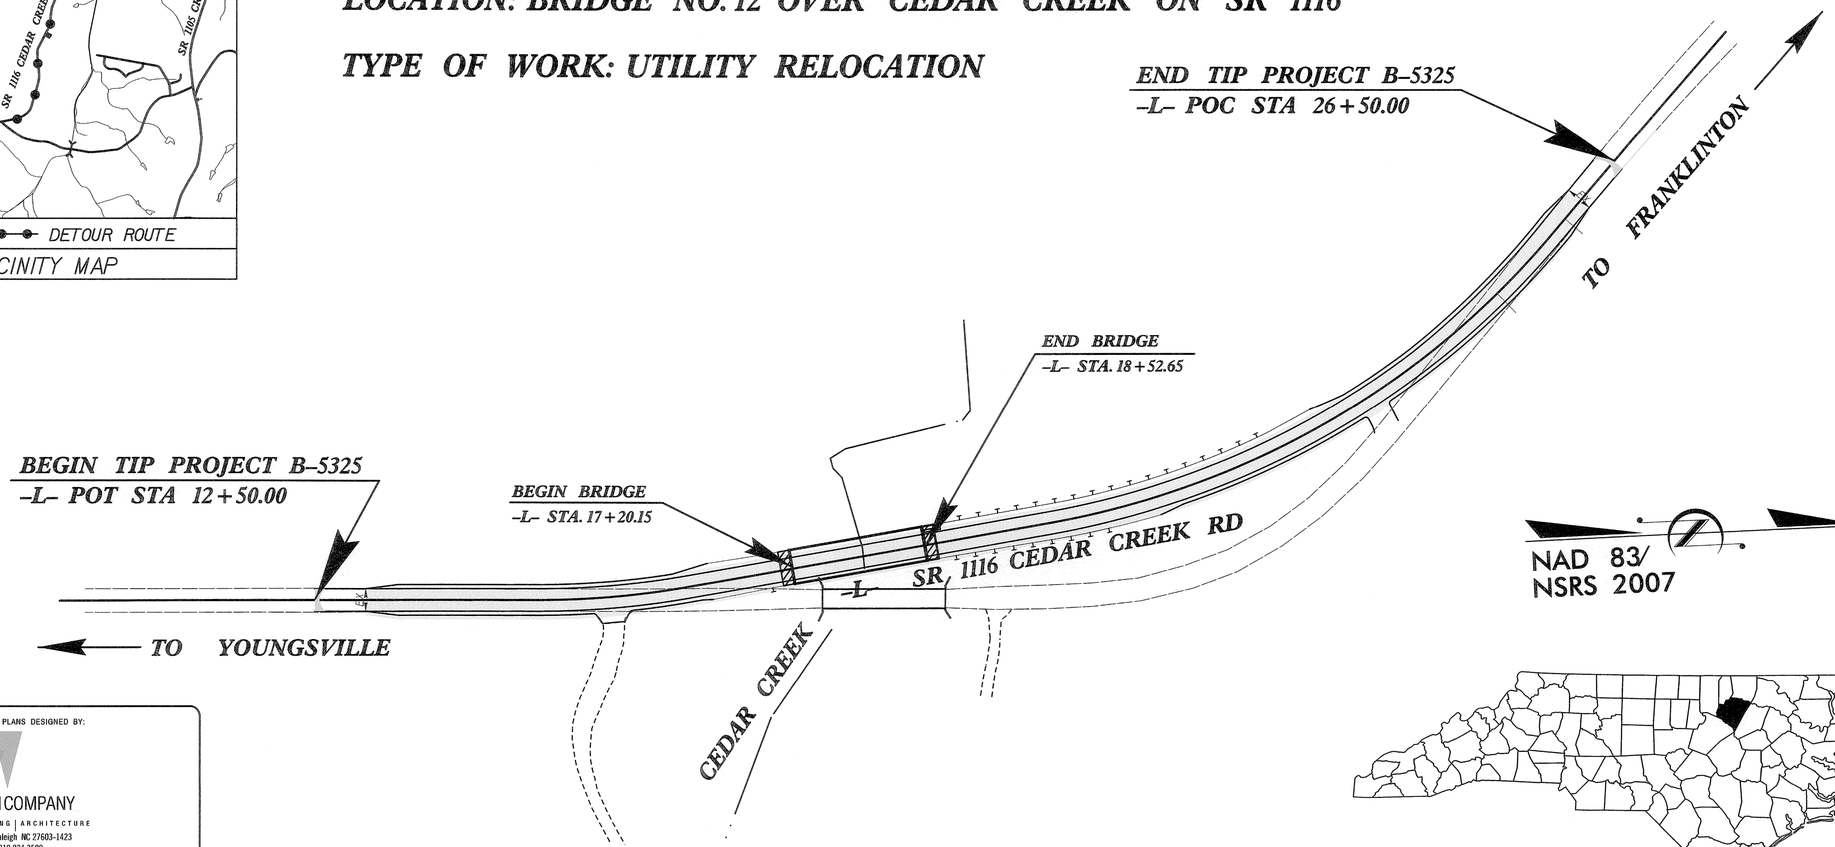

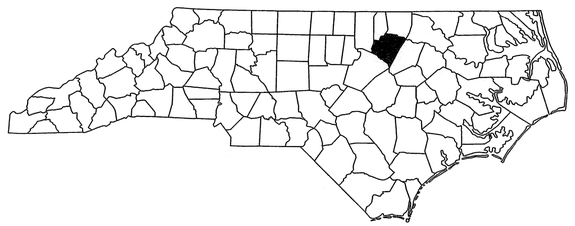

UTILITY CONSTRUCTION PLANS DESIGNED BY:

THE WOOTEN COMPANY
ENGINEERING | PLANNING | ARCHITECTURE
120 North Boylan Avenue Raleigh NC 27603-1423
919.828.0531 fax 919.834.3589
License Number: F-0115

Brian J. P. Oschwald, P.E. UTILITIES PROJECT MANAGER

GRAPHIC SCALES

50 25 0 50 100
PLANS

50 25 0 50 100
PROFILE (HORIZONTAL)

10 5 0 10 20
PROFILE (VERTICAL)

INDEX OF SHEETS

SHEET NO.	DESCRIPTION
UC-1	TITLE SHEET
UC-2	CONVENTIONAL PLAN SHEET SYMBOLS
UC-3	DETAIL SHEET
UC-4	UTILITY CONSTRUCTION - PLAN SHEET
UC-5	UTILITY CONSTRUCTION - PROFILE SHEET

WATER AND SEWER OWNERS ON PROJECT

(1) FRANKLIN COUNTY WATER
(2) FRANKLIN COUNTY SANITARY SEWER

SEAL

NORTH CAROLINA PROFESSIONAL SEAL 38689 ENGINEER BRIAN J. P. OSCHWALD

DocuSigned by: Brian Oschwald 26AABB2E2EAF488...
8/5/2014

PREPARED IN THE OFFICE OF:
DIVISION OF HIGHWAYS
UTILITIES UNIT
UTILITIES ENGINEERING

1591 MAIL SERVICES CENTER
RALEIGH NC 27699-1591
PHONE (919) 707-6690
FAX (919) 250-4151

Roger Worthington, P.E. UTILITIES SECTION ENGINEER
Steve McKee, P.E. UTILITIES SQUAD LEADER
Don Proper SENIOR UTILITIES ENGINEER

$$$$SYSTIME$$$$DGN$$$$USERNAME$$$$