PROJ. REFERENCE NO.	SHEET NO.
B-5325	TMP-5

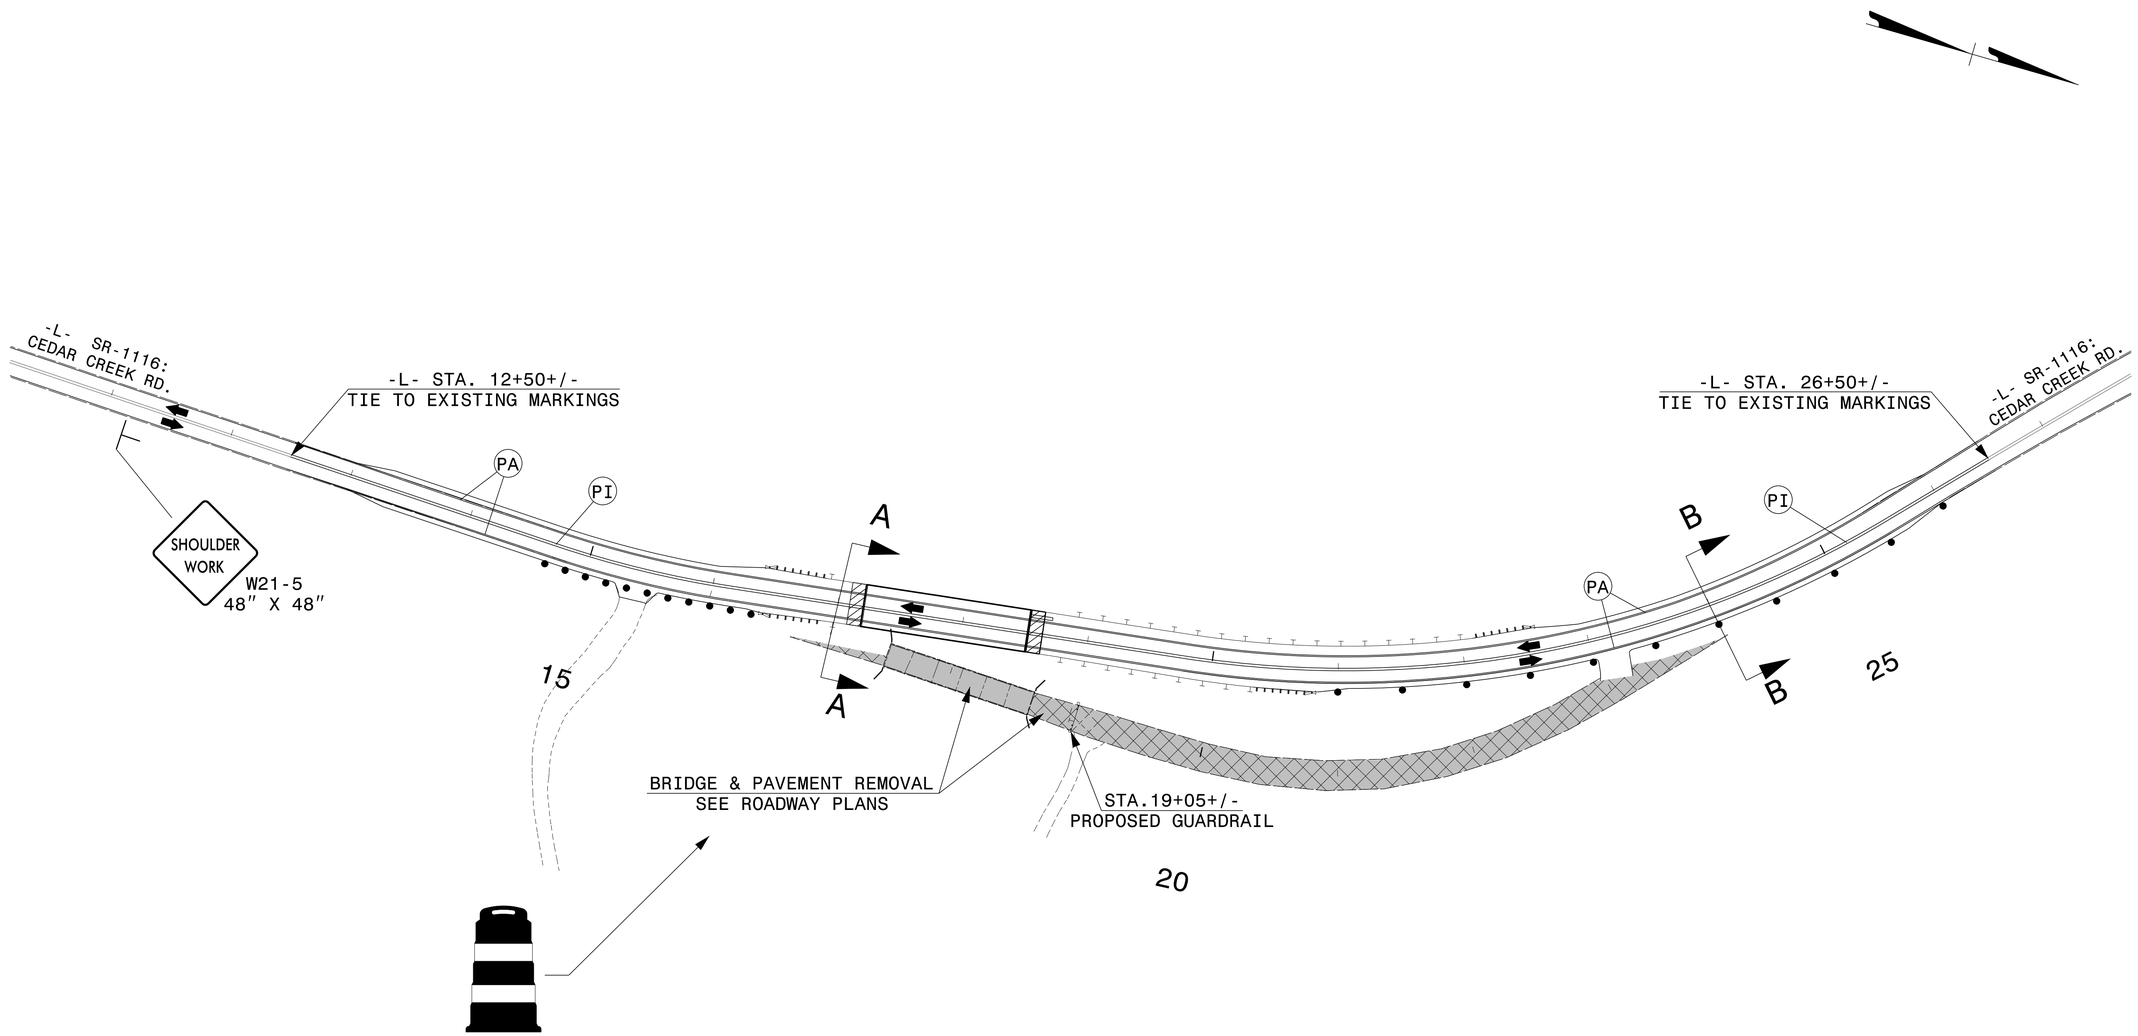

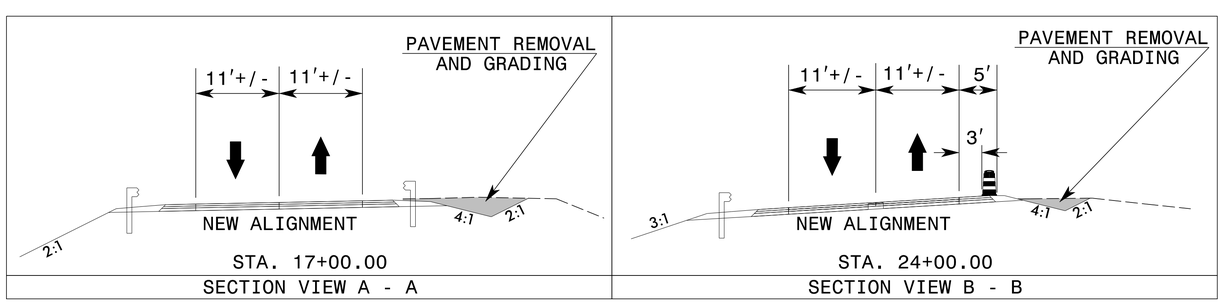

CUT-SECTIONS SHOW TYPICAL RELATIONSHIP BETWEEN TRAFFIC AND CONSTRUCTION FOR PROPOSED -L- FILL AND CUT CONDITIONS

APPROVED: DocuSigned by: David Bissette DATE: 8/5/2014

SEAL

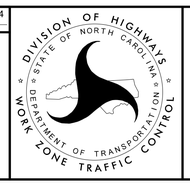

PHASE III DETAIL

8/4/2014
R:\TIPProjects-B\B5325\Traffic\TrafficControl\TCP\B-5325_TC_TMP_5.dgn
User:drkennedyl