PROJ. REFERENCE NO.	SHEET NO.
B-5325	TMP-4

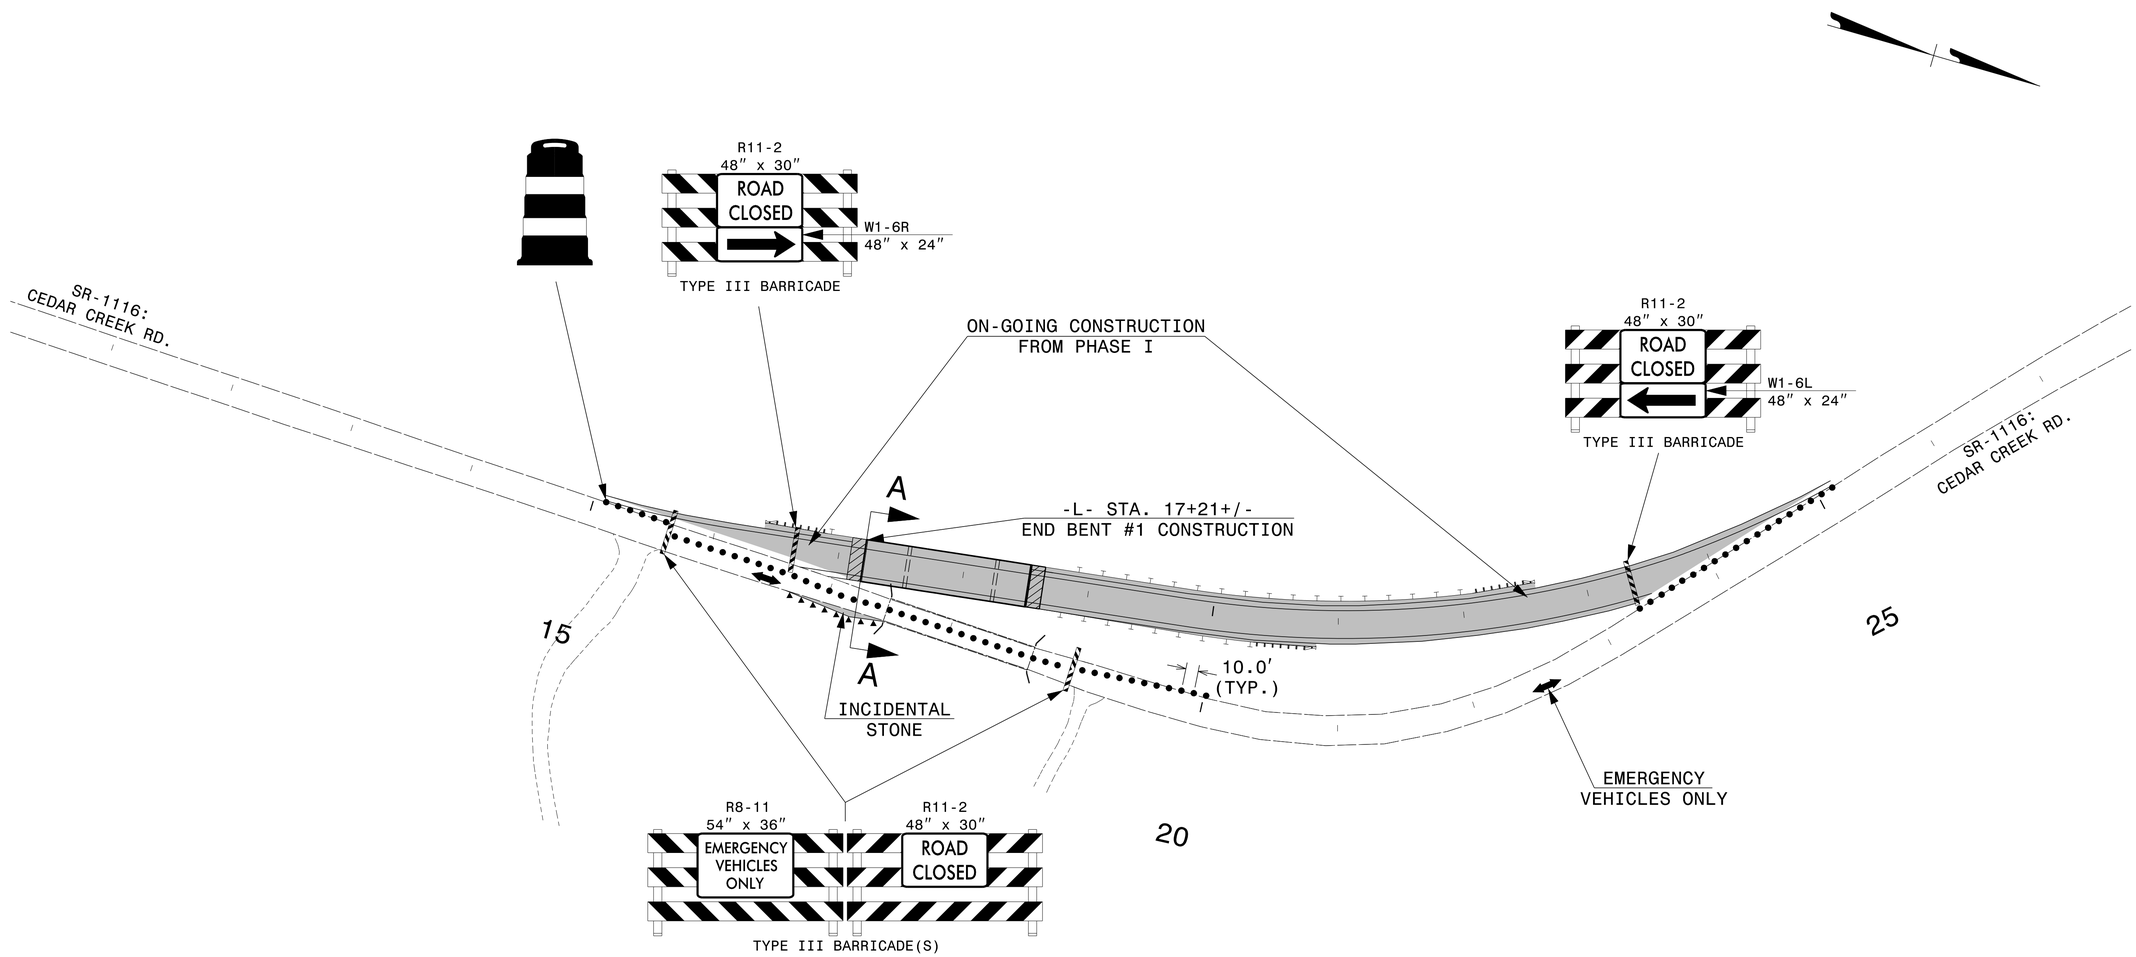

BARRICADE PLACEMENT AT -L- STA. 15+65+/-
AND -L- STA. 19+00+/-

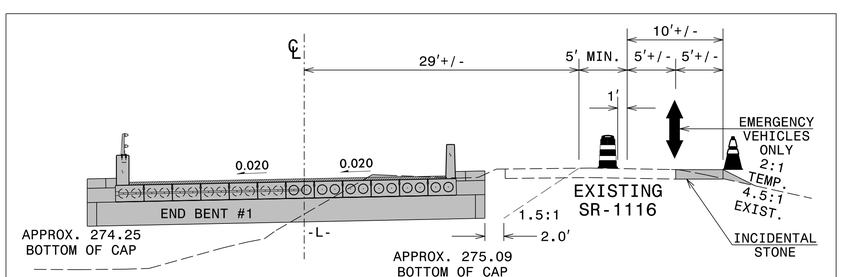

STA. 17+20.15

SECTION VIEW A - A

CUT-SECTION SHOWS TYPICAL RELATIONSHIP BETWEEN TRAFFIC
AND CONSTRUCTION FOR PROPOSED -L- FILL AND CUT CONDITIONS

NOTES:
- CONTRACTOR SHALL MAINTAIN THE NORTHBOUND LANE OF THE EXISTING SR-1116 FOR USE BY FRANKLIN COUNTY EMERGENCY MANAGEMENT SERVICES (EMS) THROUGHOUT PHASE II.

APPROVED: DocuSigned by: David Bissette DATE: 8/5/2014

SEAL

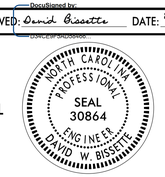

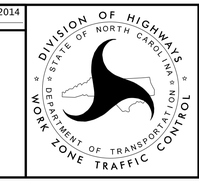

PHASE II DETAIL

8/4/2014
R:\TIPProjects-B\B5325\Traffic\TrafficControl\TCP\B-5325_TC_TMP_4.dgn
User:drkennedy