PROJ. REFERENCE NO.	SHEET NO.
B-5325	TMP-4B

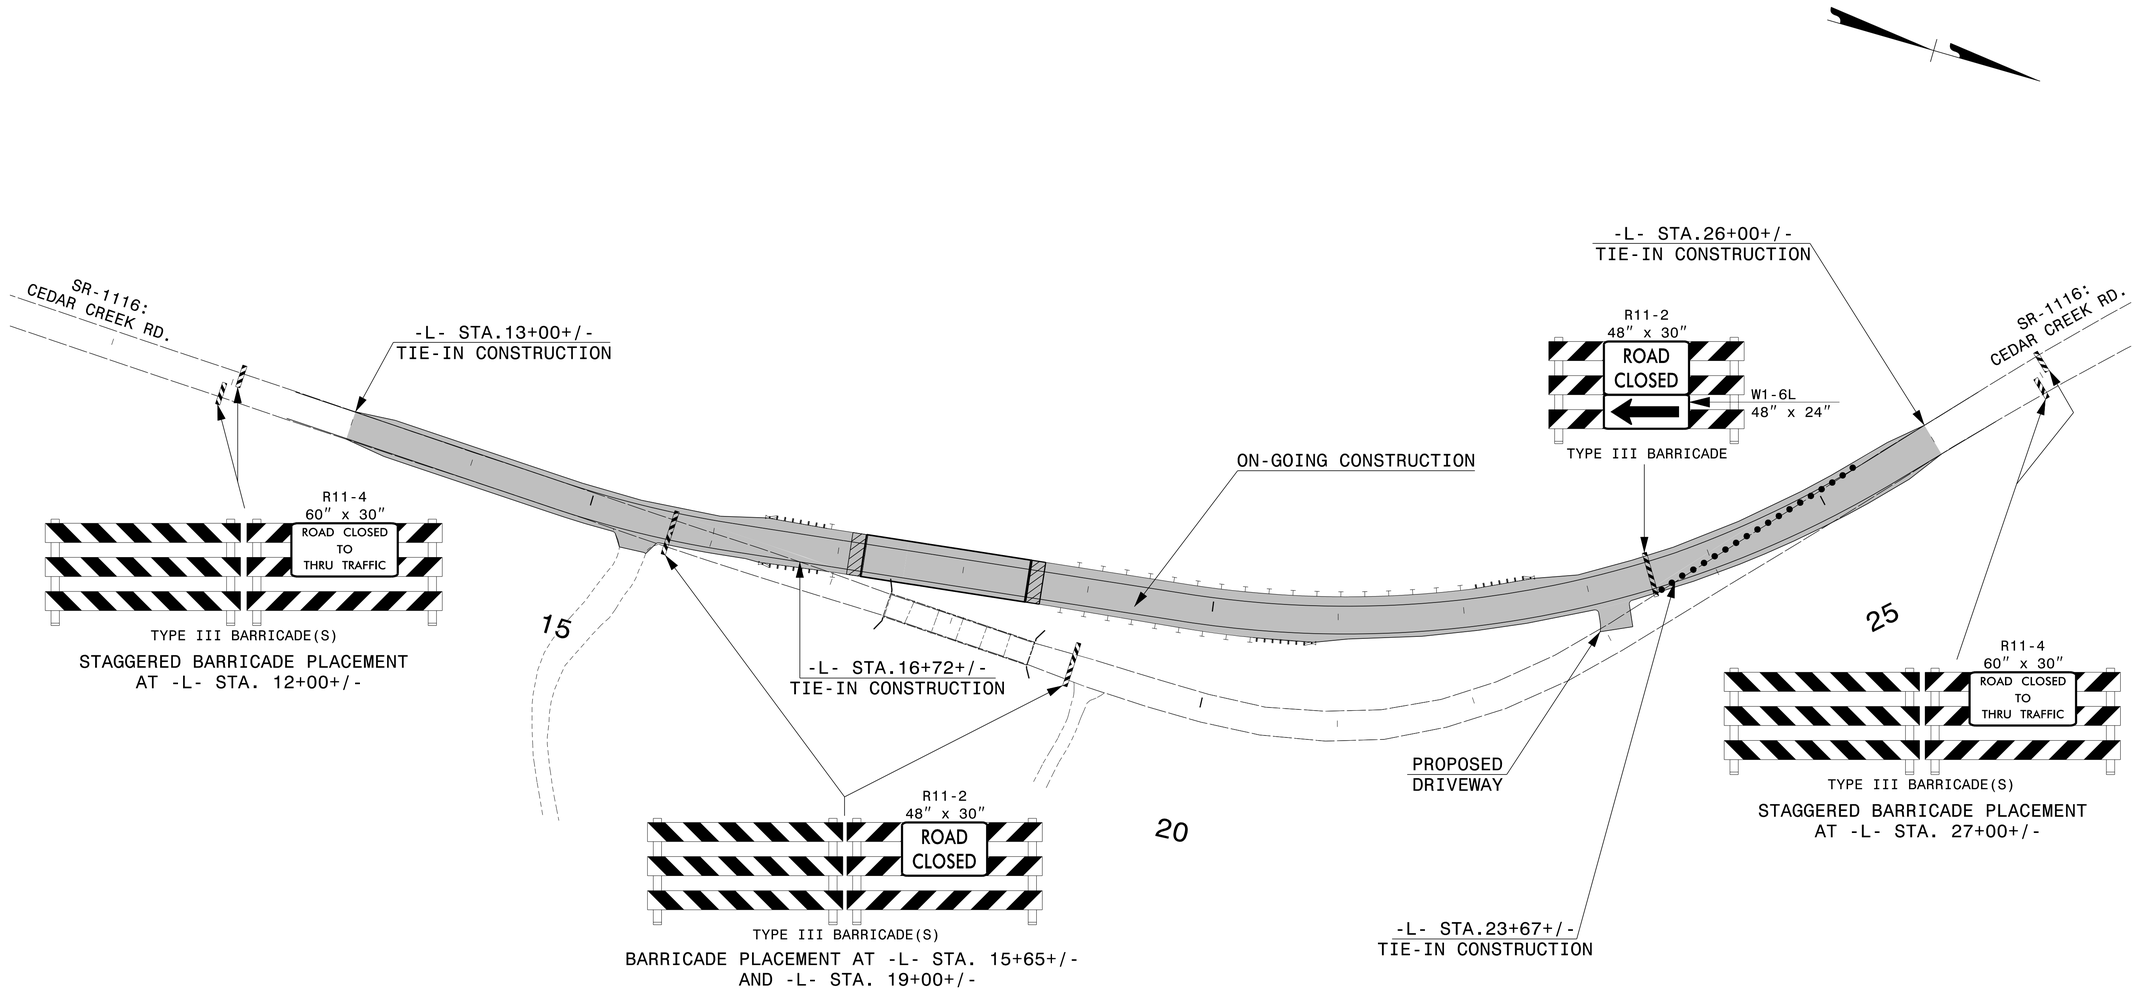

APPROVED: David Bissette DATE: 8/5/2014

DocuSigned by:
David Bissette
D2AC1EF3AD3A4A6...

SEAL

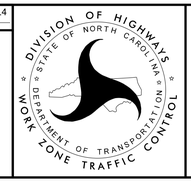

PHASE II,
STEP #4 DETAIL

8/4/2014
R:\TIPProjects-B\B5325\Traffic\TrafficControl\TCP\B-5325_TC_TMP_4B - Phase II- Step 4.dgn
User:drkennedy1