PROJECT REFERENCE NO.	SHEET NO.
B-5325	EC-5/CONST.4
R/W SHEET NO.	
ROADWAY DESIGN ENGINEER	HYDRAULICS ENGINEER

Place Matting for Erosion Control on Slopes Adjacent to Permitted Wetlands as Work Allows.

NAD 83/NSRS 2007

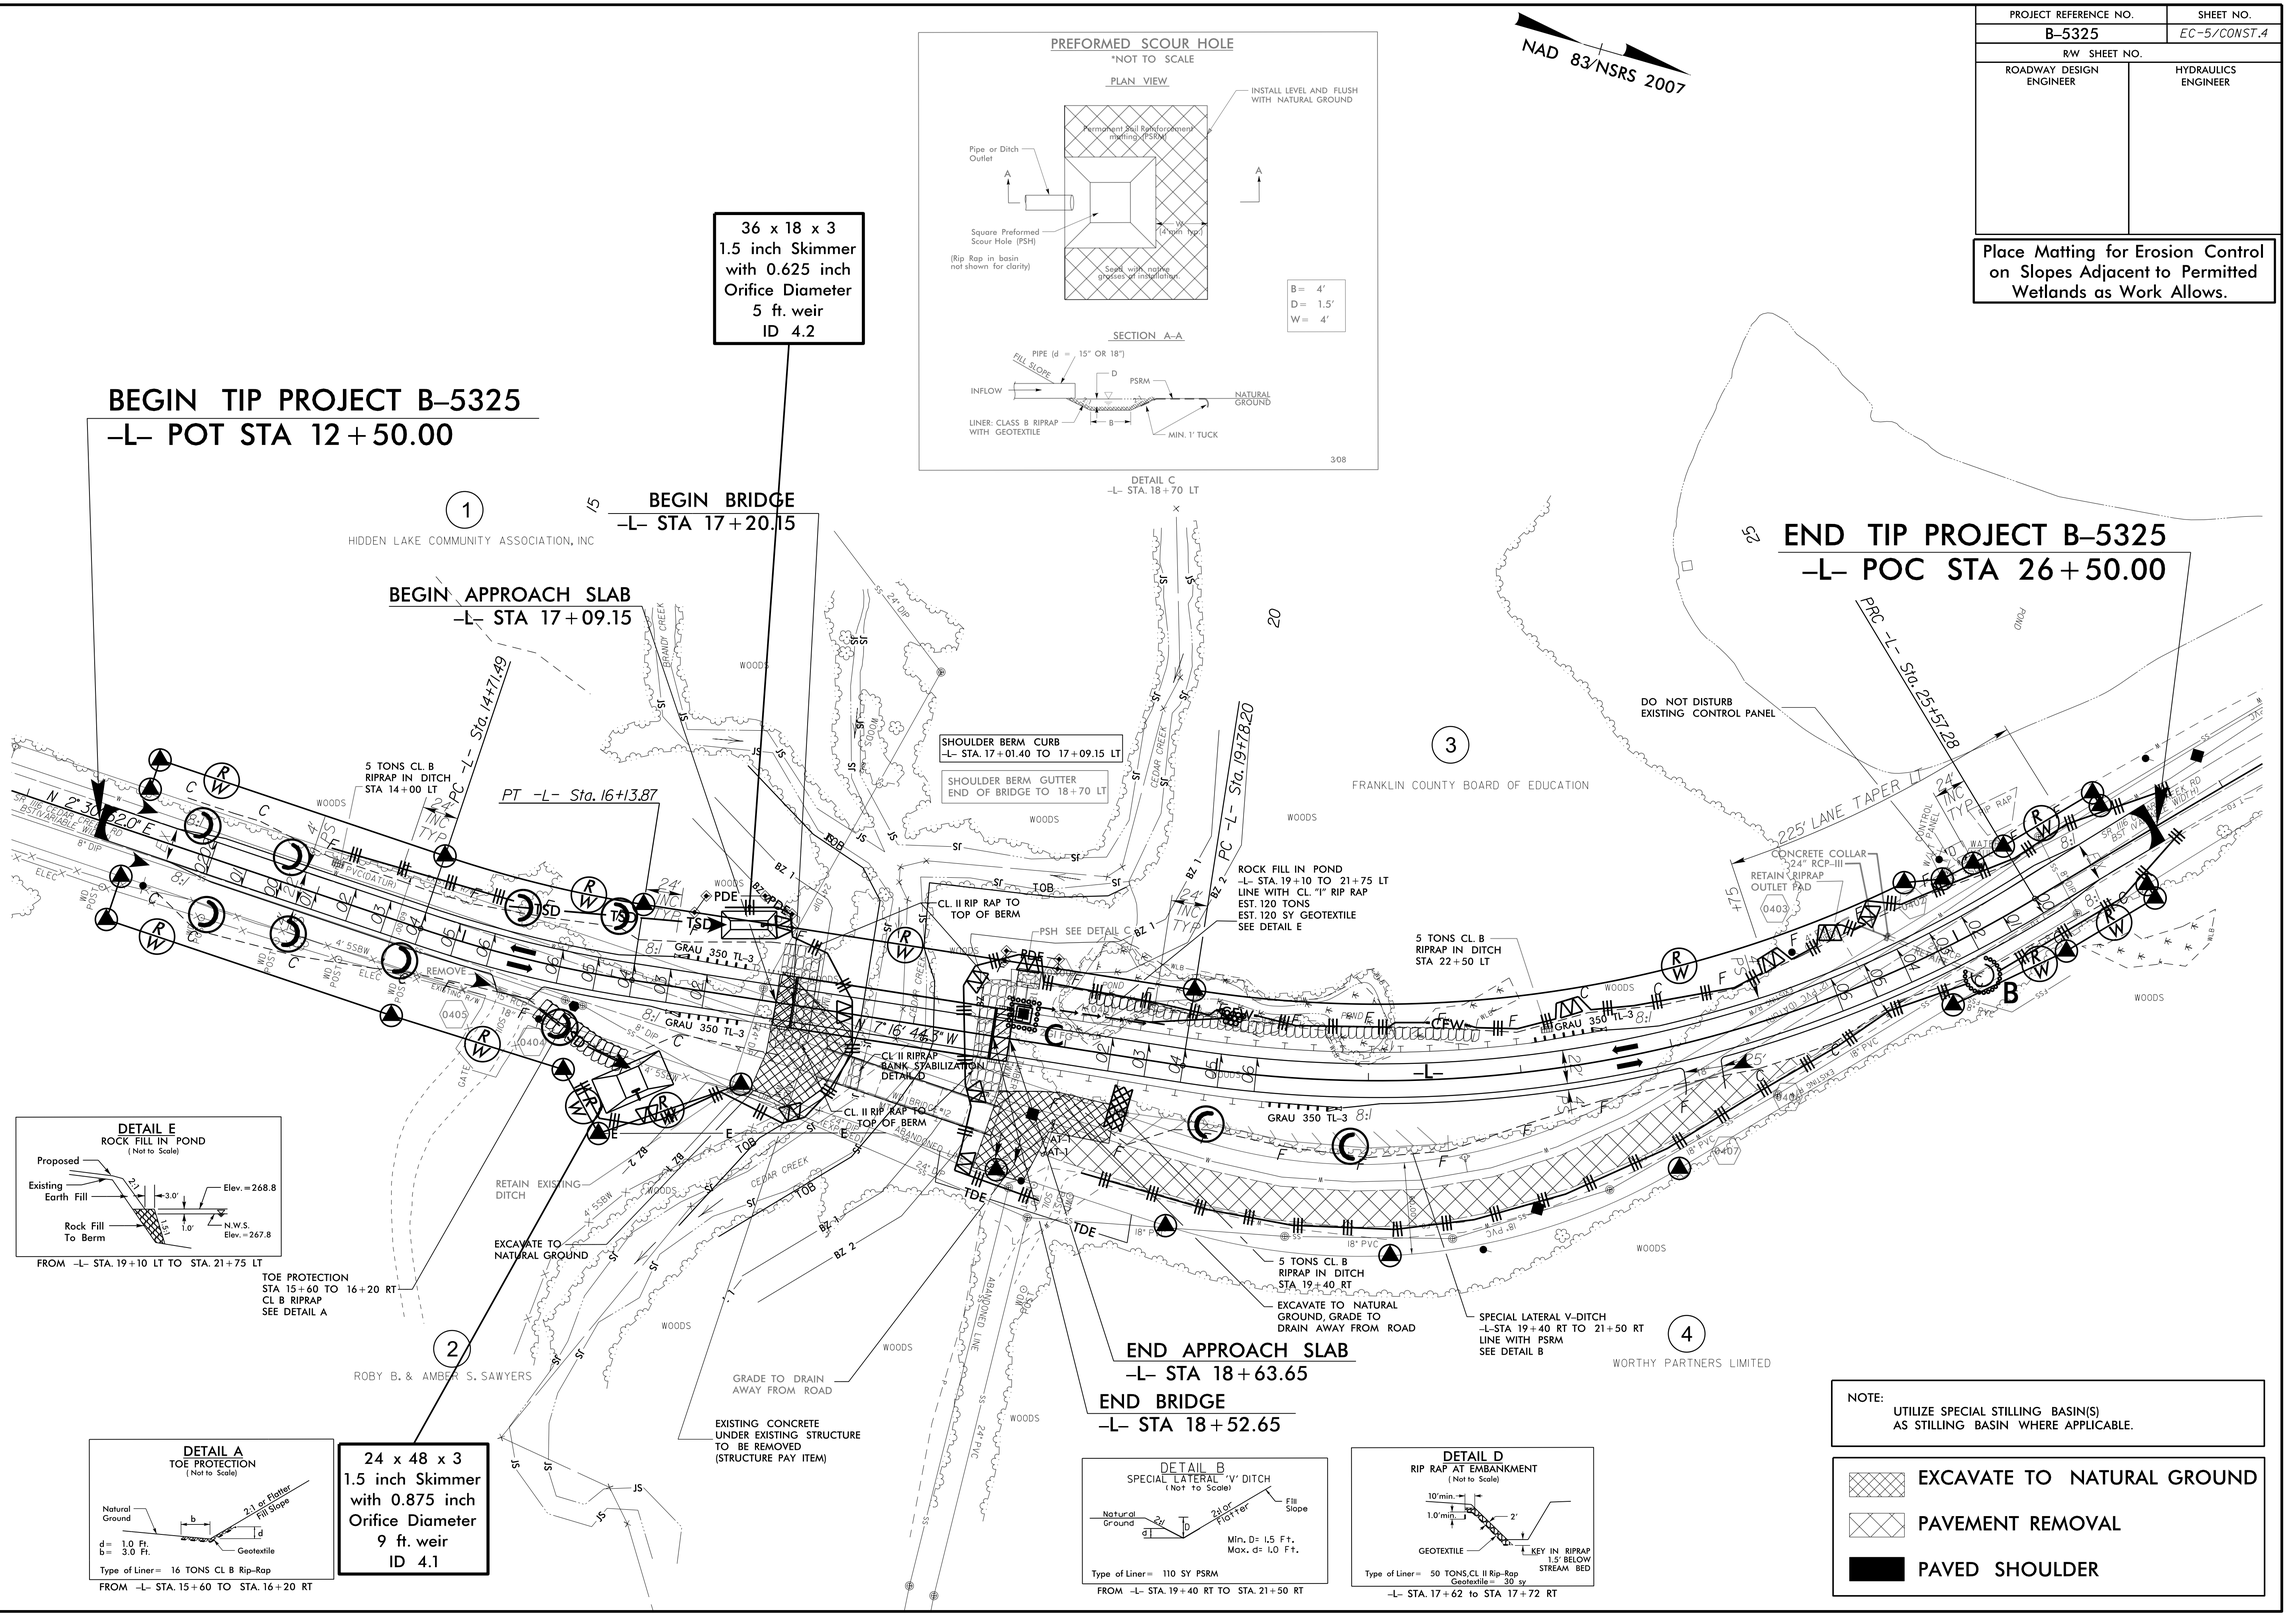

8/17/99

18-JUL-2014 07:22
R:\Environmental\Design\B-5325_EC_psh_04.dgn
$$$$USERNAME$$$$ RELEASED