PROJECT REFERENCE NO.	SHEET NO.
5CRJ0321.28, 5CR.20321.28	1
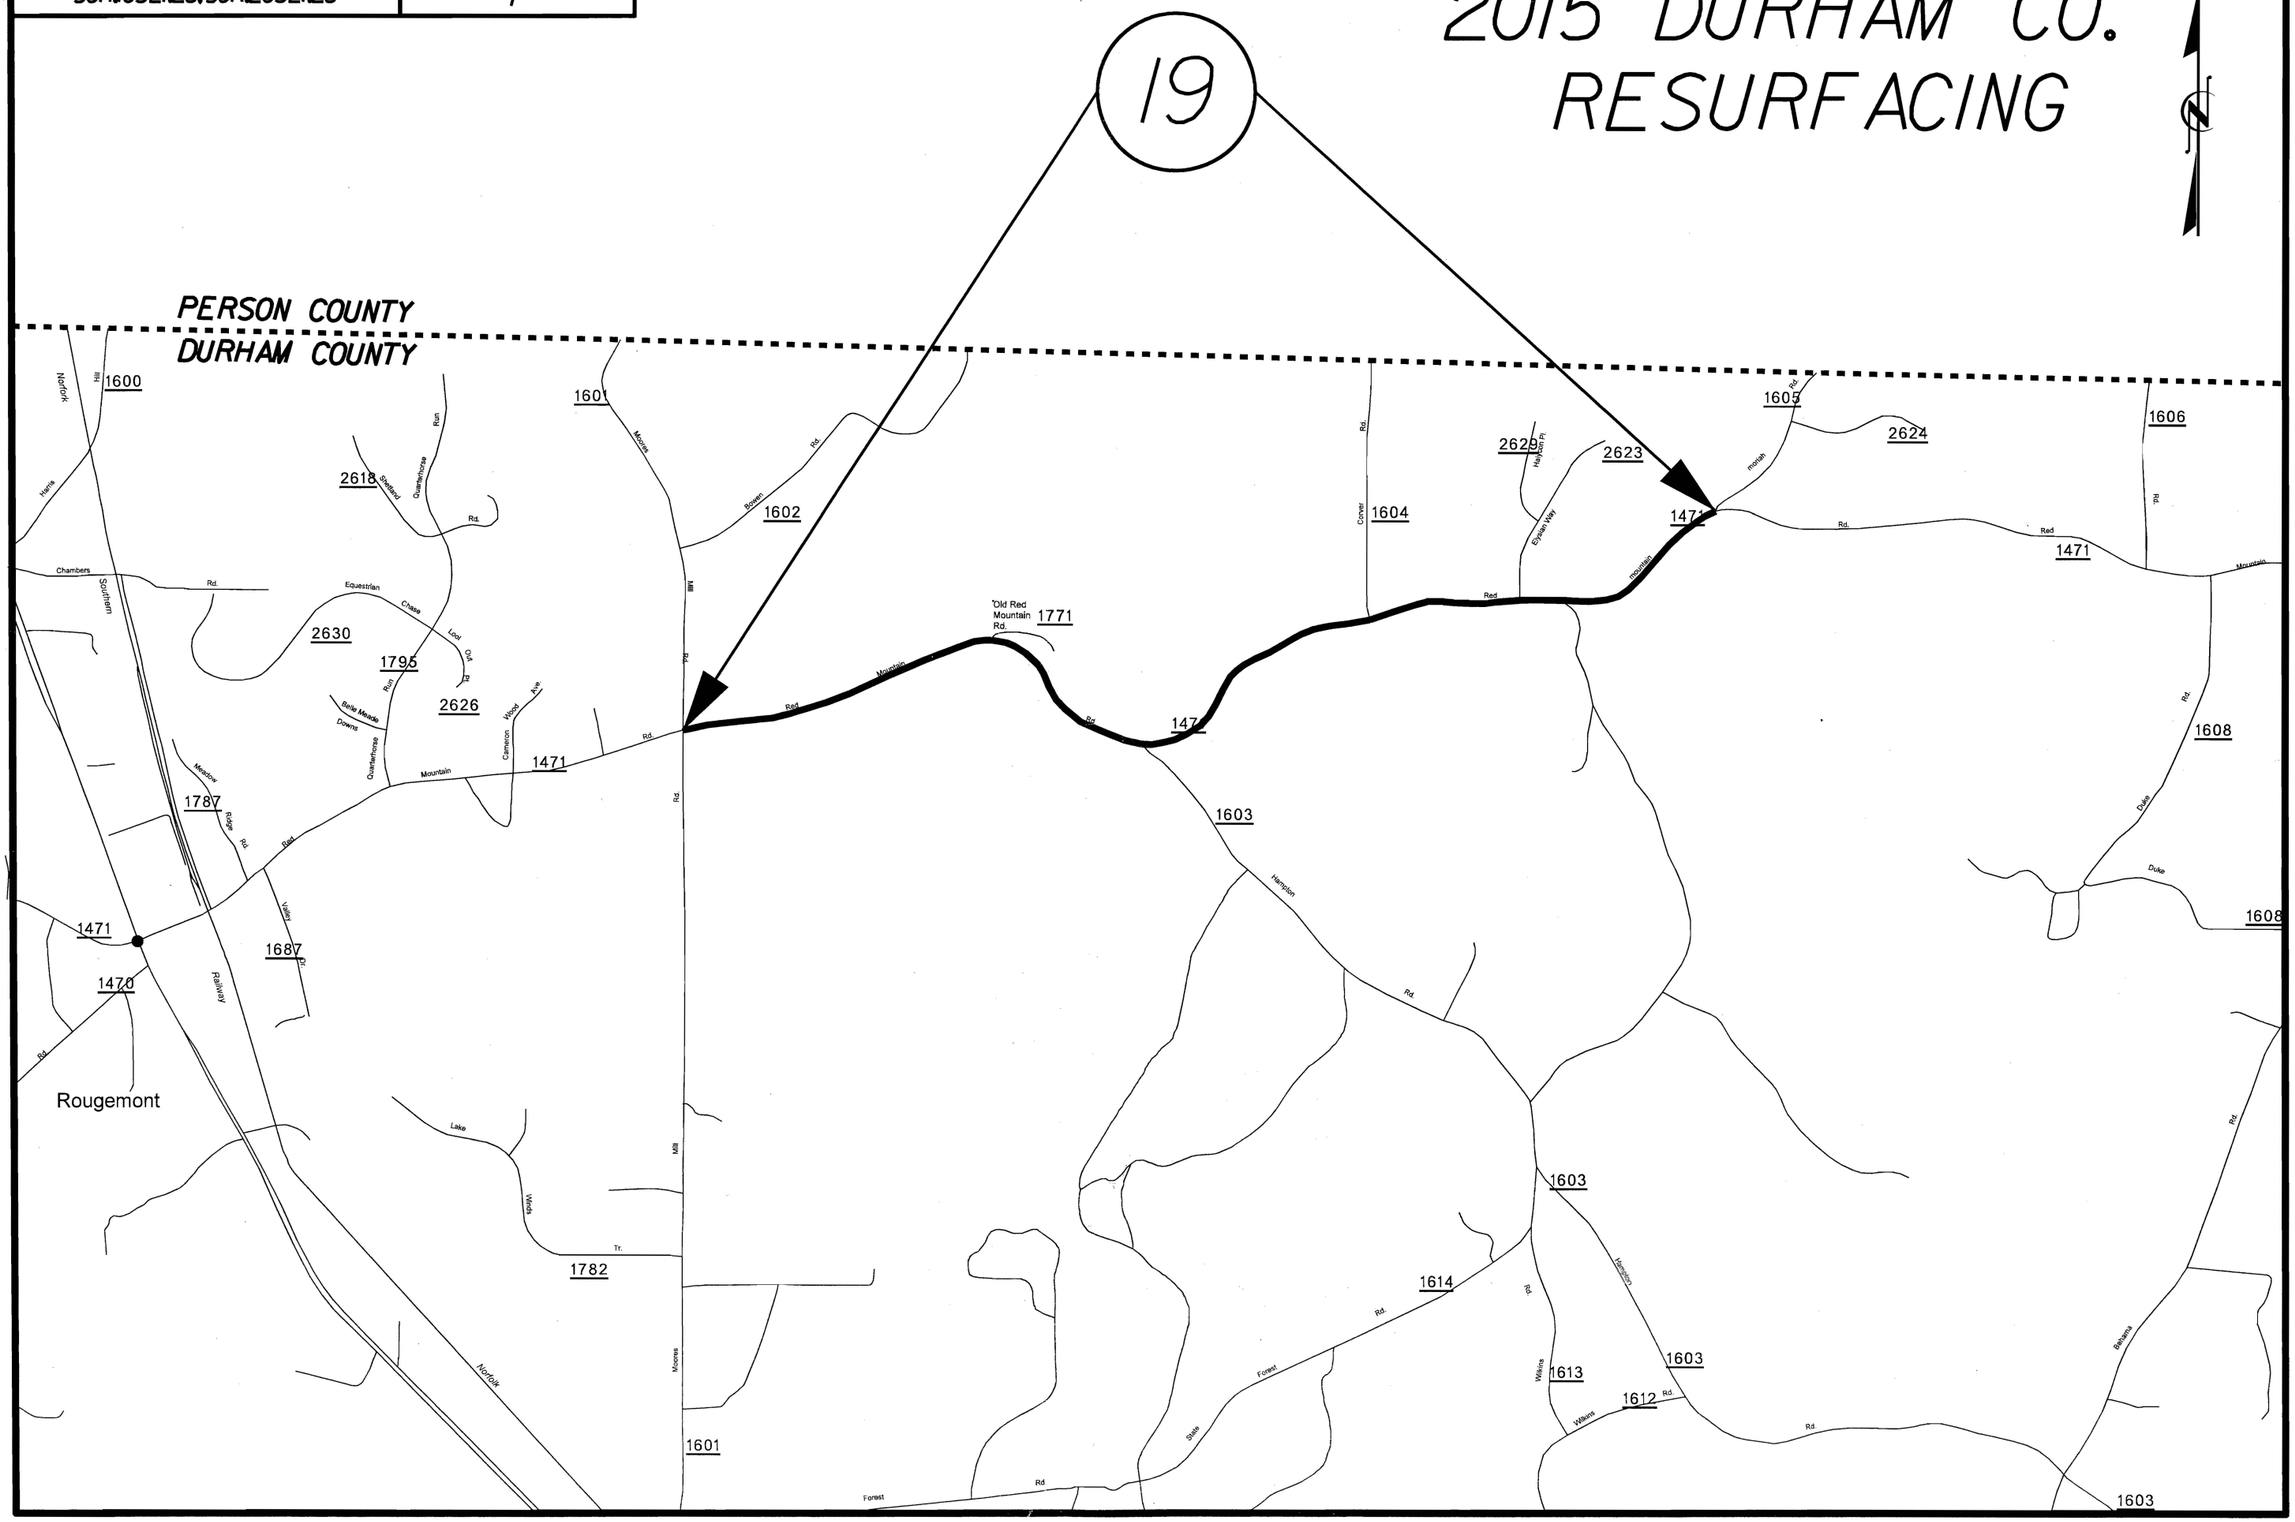
2015 DURHAM CO. RESURFACING