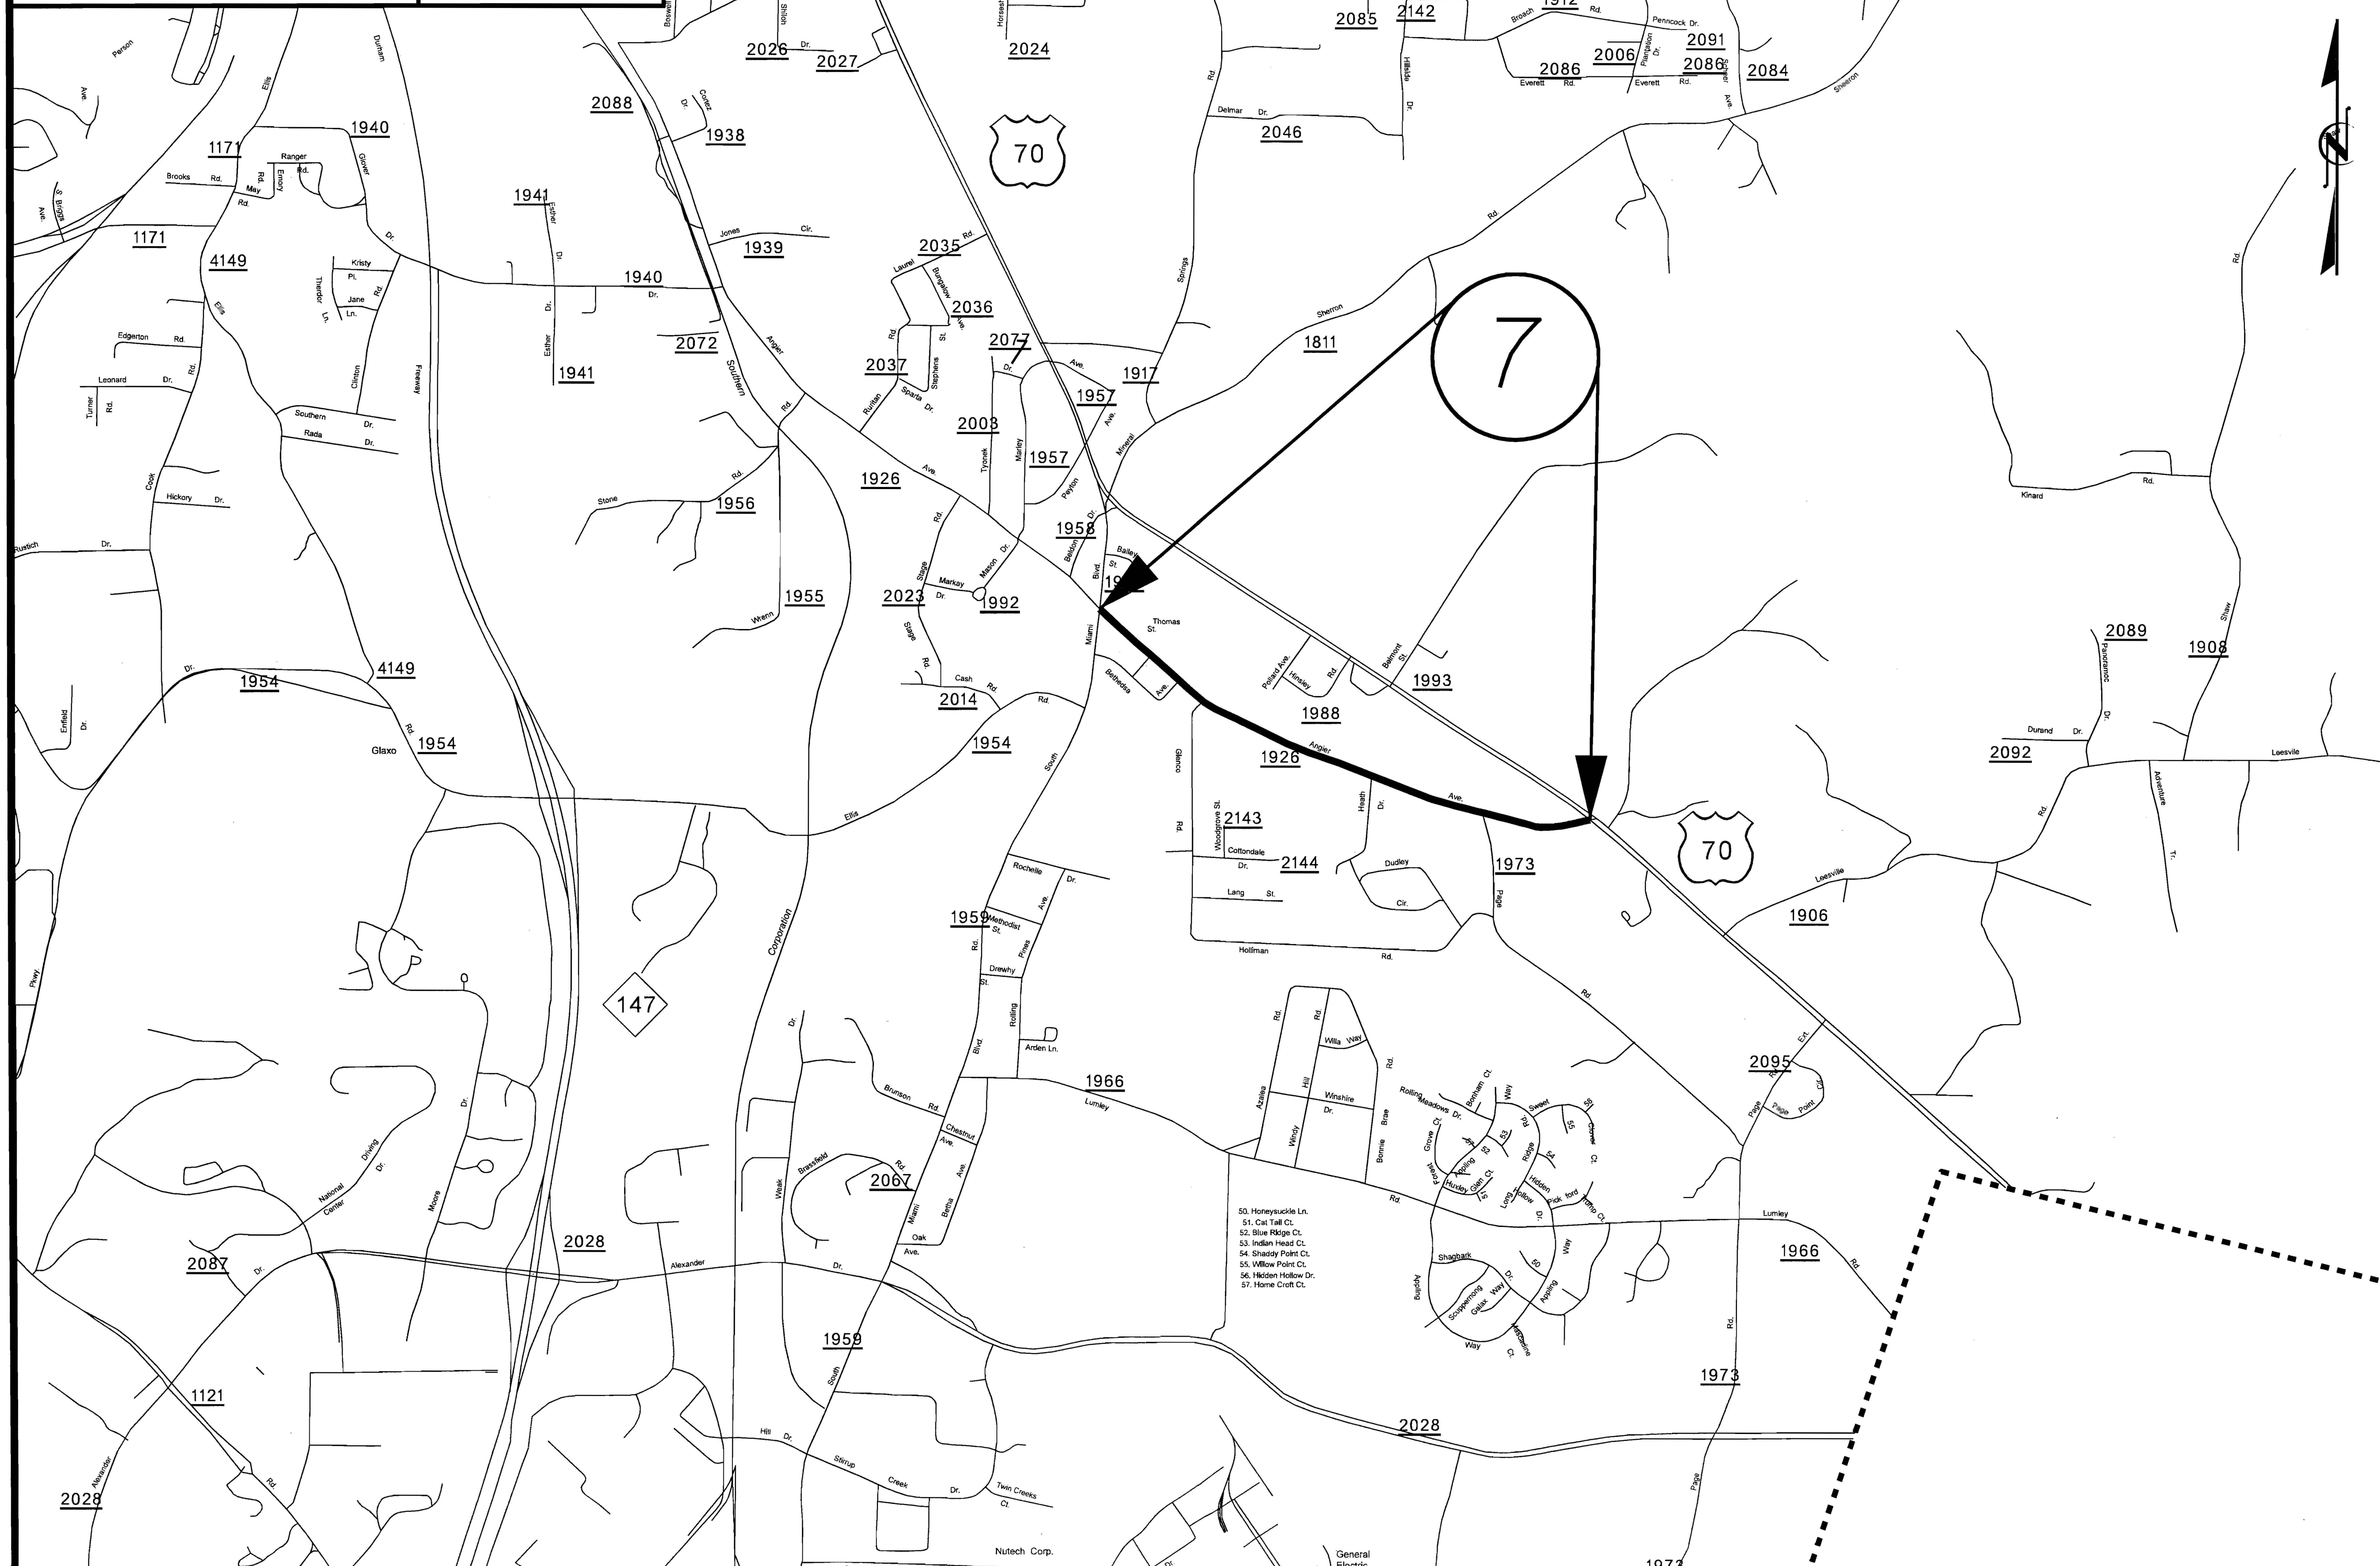PROJECT REFERENCE NO.	SHEET NO.
5CRJ032128, 5CR2032128	7