PROJECT REFERENCE NO.	SHEET NO.
B-4511	1C-1
Location and Surveys	

SURVEY CONTROL SHEET B-4511

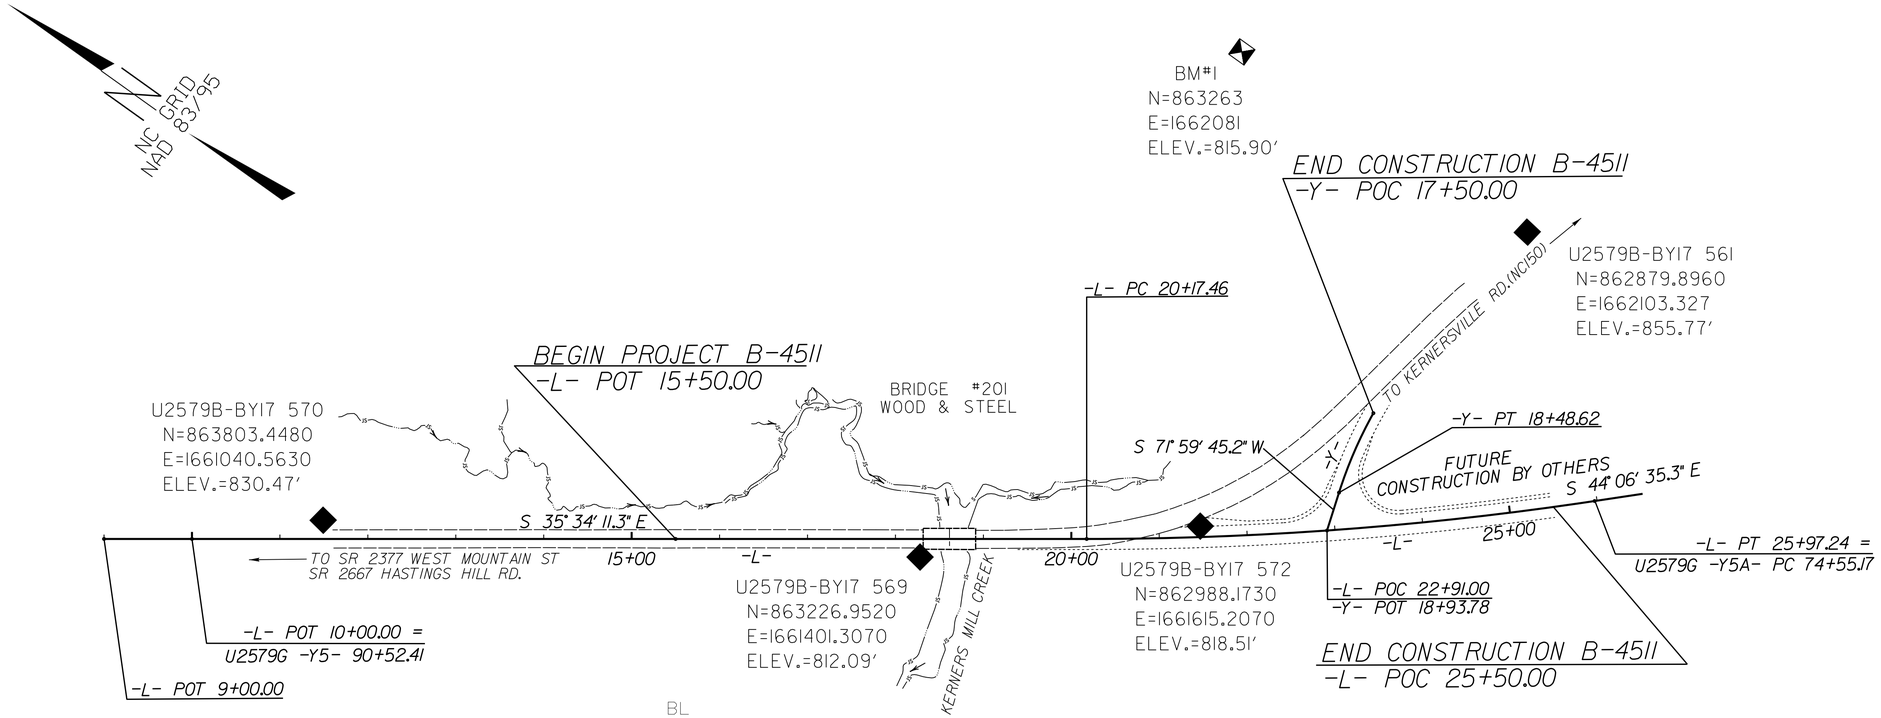

BL

POINT	DESC.	NORTH	EAST	ELEVATION	L STATION	OFFSET
570	BY17-570	863803.4480	1661040.5630	830.47	11+48.97	21.57 LT
569	BY17-569	863226.9520	1661401.3070	812.09	18+27.74	20.34 RT
572	BY17-572	862988.1730	1661615.2070	818.51	21+46.84	12.60 LT
561	BY17-561	862879.8960	1662103.3270	855.77	25+64.12	313.55 LT

DATUM DESCRIPTION

THE LOCALIZED COORDINATE SYSTEM DEVELOPED FOR THIS PROJECT IS BASED ON THE STATE PLANE COORDINATES ESTABLISHED BY NCDOT FOR MONUMENT "U2579C-1"
WITH NAD 83/95 STATE PLANE GRID COORDINATES OF
NORTHING: 876419.285(ft) EASTING: 1651591.602(ft)
THE AVERAGE COMBINED GRID FACTOR USED ON THIS PROJECT (GROUND TO GRID) IS: 0.99995453
THE N.C. LAMBERT GRID BEARING AND LOCALIZED HORIZONTAL GROUND DISTANCE FROM "U2579C-1" TO -L- STATION 9+00.00 IS
S 36°53'30" E 17430.37'
ALL LINEAR DIMENSIONS ARE LOCALIZED HORIZONTAL DISTANCES
VERTICAL DATUM USED IS NAVD 88

```
*****************************************
BM1        ELEVATION = 815.90'
N 863263       E 1662081
-L- STATION 22+23.00 549' LEFT
CHISLED SQUARE ON THE NORTH
EDGE OF A CONCRETE PLATFORM
FOR A SANITARY SEWER MANHOLE
BEING 4.6' NORTH OF VENT PIPE.
*****************************************
```

NOTE: DRAWING NOT TO SCALE

NOTES:

1. *THE SITE CALIBRATION SHOWN IS BASED UPON A NETWORK TIED TO THE HARN (HIGH ACCURACY REFERENCE NETWORK) NAD 83/95 ADJUSTMENT. THIS CALIBRATION WILL ALLOW THE END USER TO WORKWITHIN THE SAME COORDINATE SYSTEM WHEN USING RTK (REAL TIME KINEMATIC) GPS AND A LOCAL BASE STATION. IF ANOTHER SYSTEM SUCH AS VRS (VIRTUAL REFERENCE STATION) IS USED, ADDITIONAL FIELD TIES MAY BE NEEDED TO REDUCE POSSIBLE ERRORS, OR BIASES.*

2. *THE CONTROL DATA FOR THIS PROJECT CAN BE FOUND ELECTRONICALLY BY SELECTING PROJECT CONTROL DATA AT:*
HTTP://CONNECT.NCDOT.GOV/RESOURCES/LOCATION/

THE FILES TO BE FOUND ARE AS FOLLOWS:
U2579B_LS_GPSCALIB_071217.PDF
U2579B_LS_WGS84_071217.TXT
U2579B_LS_LOCAL_071217.TXT
B4511_LS_CONTROL.TXT

THE WGS84 AND LOCAL FILES ARE COMMA DELIMITED AND CAN BE USED TO REPRODUCE THE SITE CALIBRATION FOR THE END USER'S GPS EQUIPMENT. IF FURTHER INFORMATION IS NEEDED, PLEASE CONTACT THE LOCATION AND SURVEYS UNIT.

INDICATES GEODETIC CONTROL MONUMENTS USED OR SET FOR HORIZONTAL PROJECT CONTROL BY THE NCDOT LOCATION AND SURVEYS UNIT.
PROJECT CONTROL ESTABLISHED USING GLOBAL POSITIONING SYSTEM.
NETWORK ESTABLISHED FROM EXISTING HARN MONUMENTATION
SEE GPS CALIBRATION SHEET FOR HORIZONTAL AND VERTICAL COORDINATE VALUES.

6/2/99
25-AUG-2014 14:52
R:\Location&Surveys\B4511Ls_lc.dgn
$$$$USERNAME$$$$