PROJECT REFERENCE NO.	SHEET NO.
B-4511	6

ROADWAY DESIGN ENGINEER
NORTH CAROLINA PROFESSIONAL SEAL 22610 ENGINEER BRUCE B. PAYNE, JR.
DocuSigned by: Bruce B. Payne, Jr. P.E. 8/28/2014

HYDRAULICS ENGINEER
NORTH CAROLINA PROFESSIONAL SEAL 036821 ENGINEER ELENI M. RIGGS
DocuSigned by: Eleni M. Riggs 8/28/2014

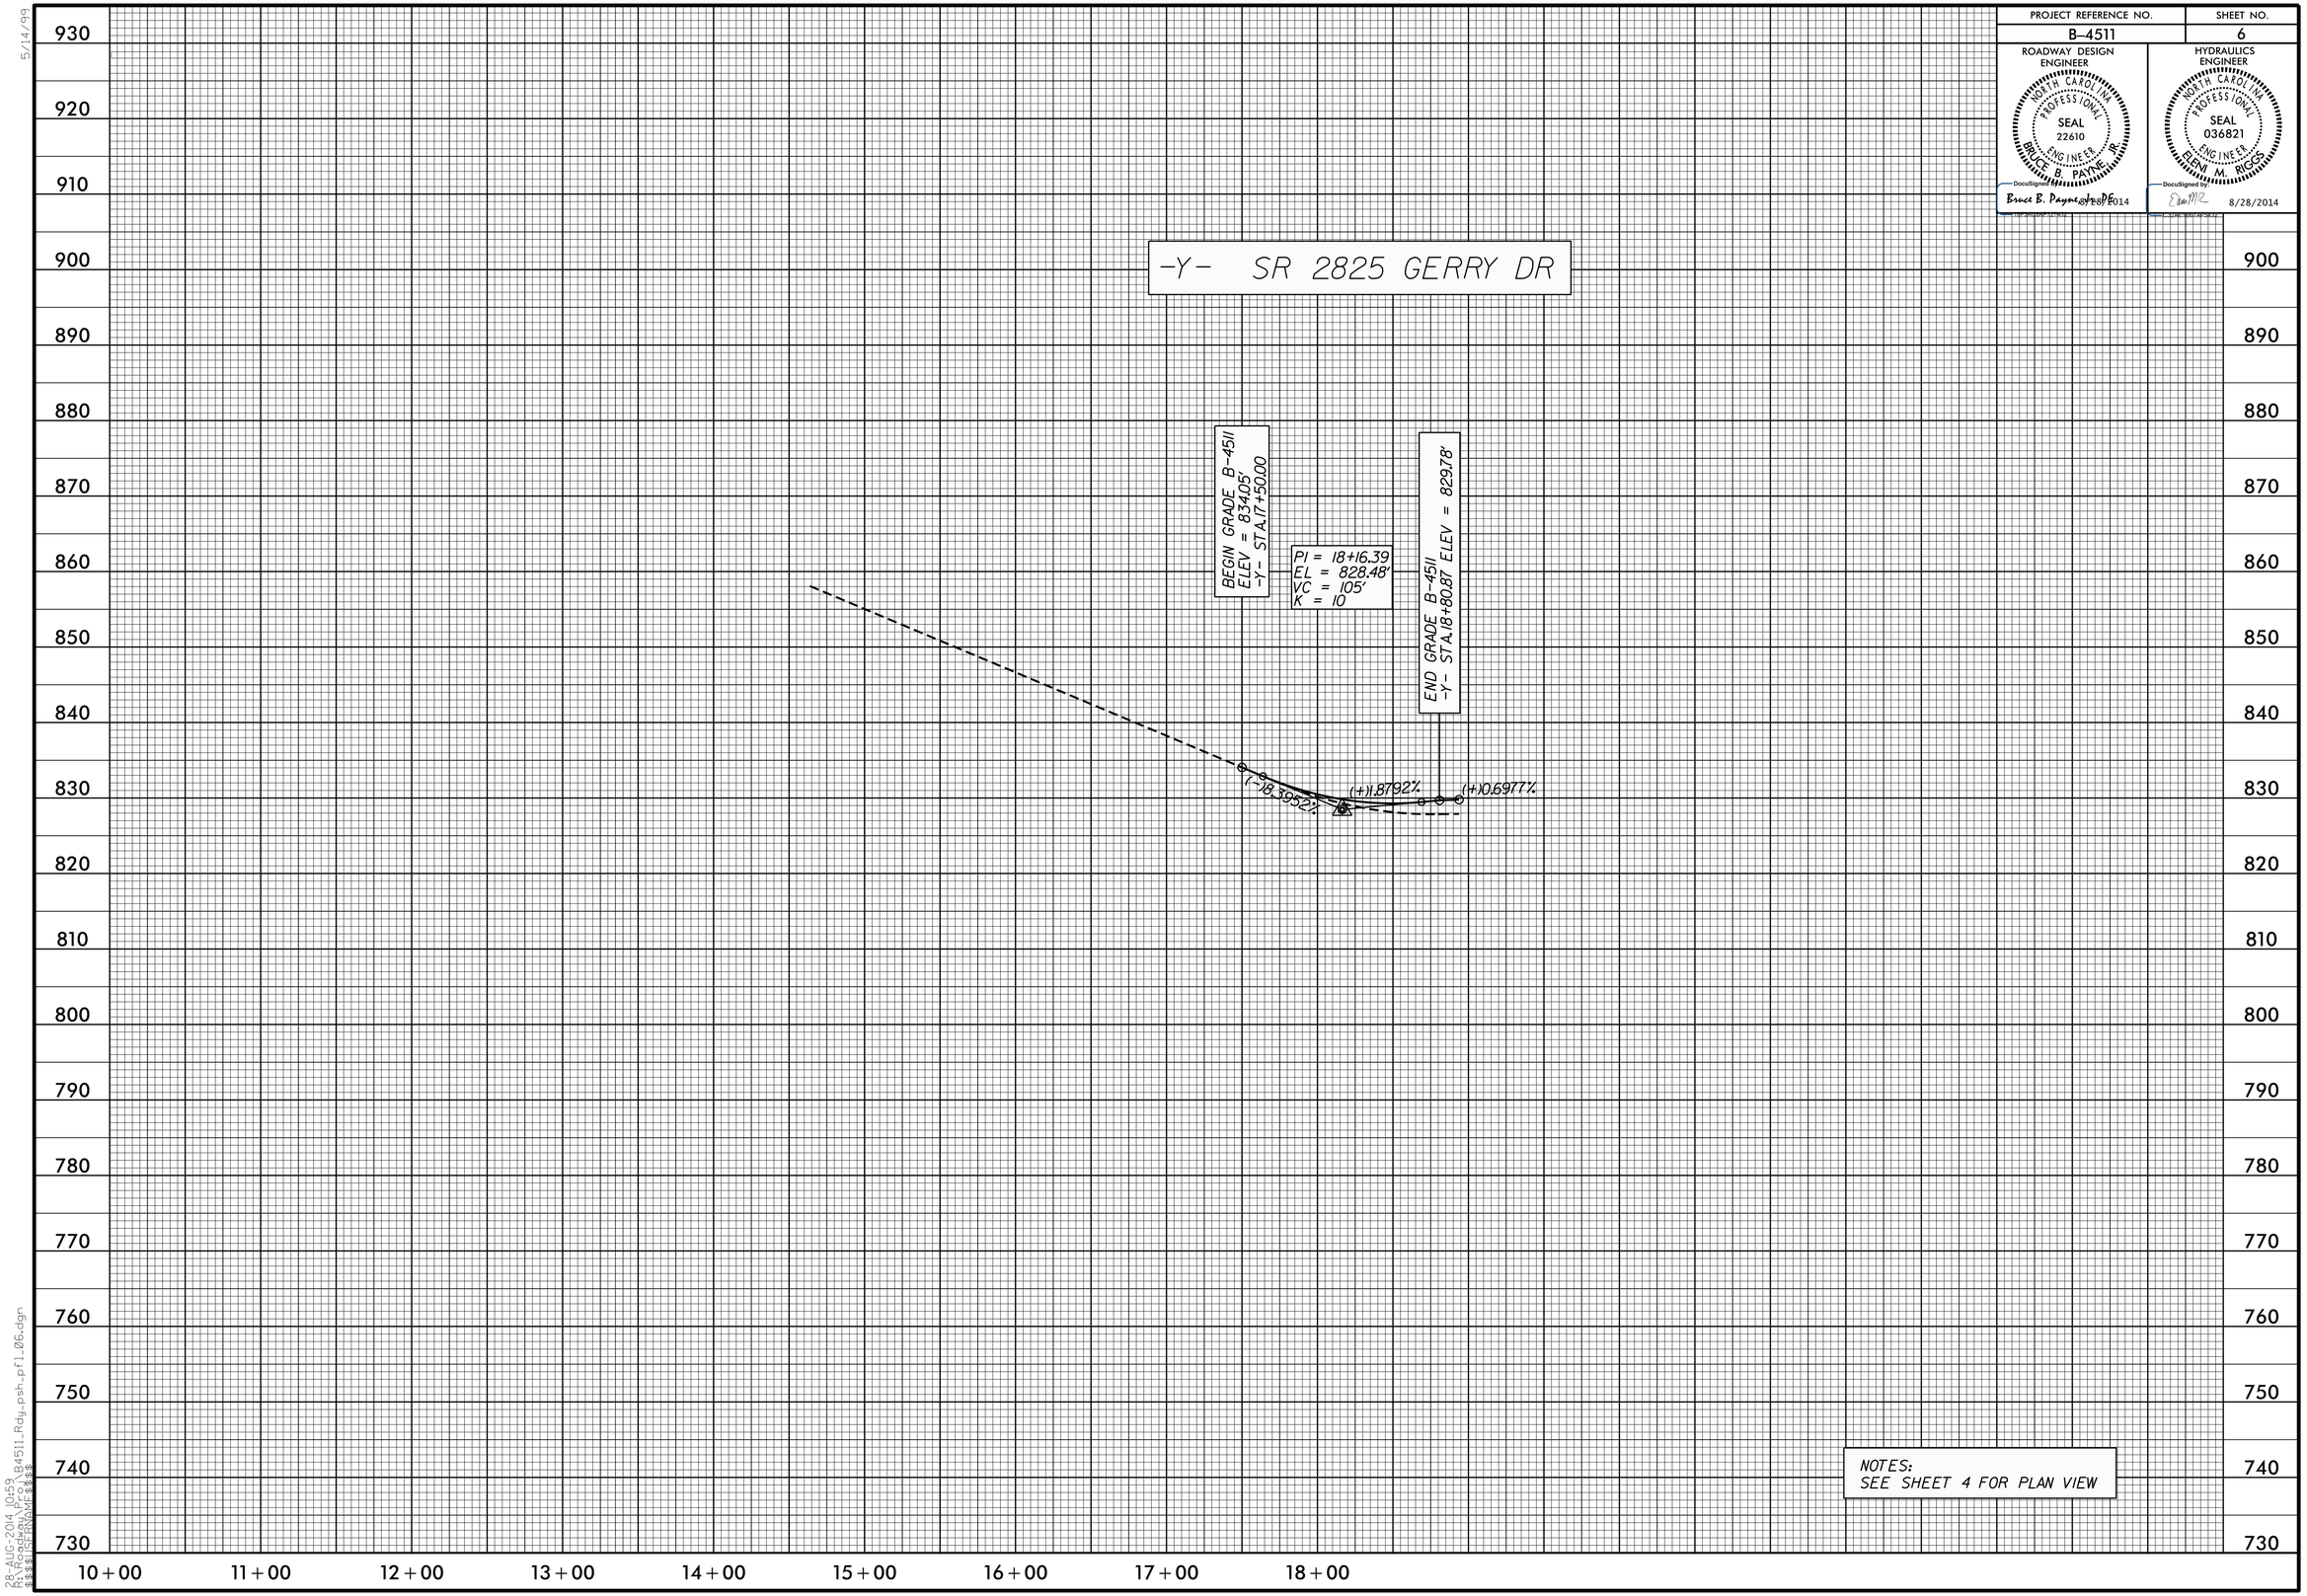

NOTES:
SEE SHEET 4 FOR PLAN VIEW

5/14/99

28-AUG-2014 10:59
R:\Roadway\Proj\B4511_Rdy_psh_pfl_06.dgn
$$USERNAME$$