09/08/99

TIP PROJECT: B-4511

CONTRACT: C203493

25-AUG-2014 12:29
$$$$$$$$$$$$$$$$DGN$$$$$$$$$$$$$$$$$$$$$$
jdhawk

STATE OF NORTH CAROLINA
DIVISION OF HIGHWAYS

FORSYTH COUNTY

LOCATION: BRIDGE 201 OVER KERNERS MILL CREEK ON SR 2667

TYPE OF WORK: GRADING, DRAINAGE, PAVING, AND STRUCTURE

STATE	STATE PROJECT REFERENCE NO.	SHEET NO.	TOTAL SHEETS
N.C.	B–4511		

STATE PROJ. NO.	F. A. PROJ. NO.	DESCRIPTION
38398.1.1	BRZ–2657(1)	P.E.
38398.2.1	BRZ–2667(1)	R/W, UTL
38398.3.FD1	BRZ–2667(1)	CONST.

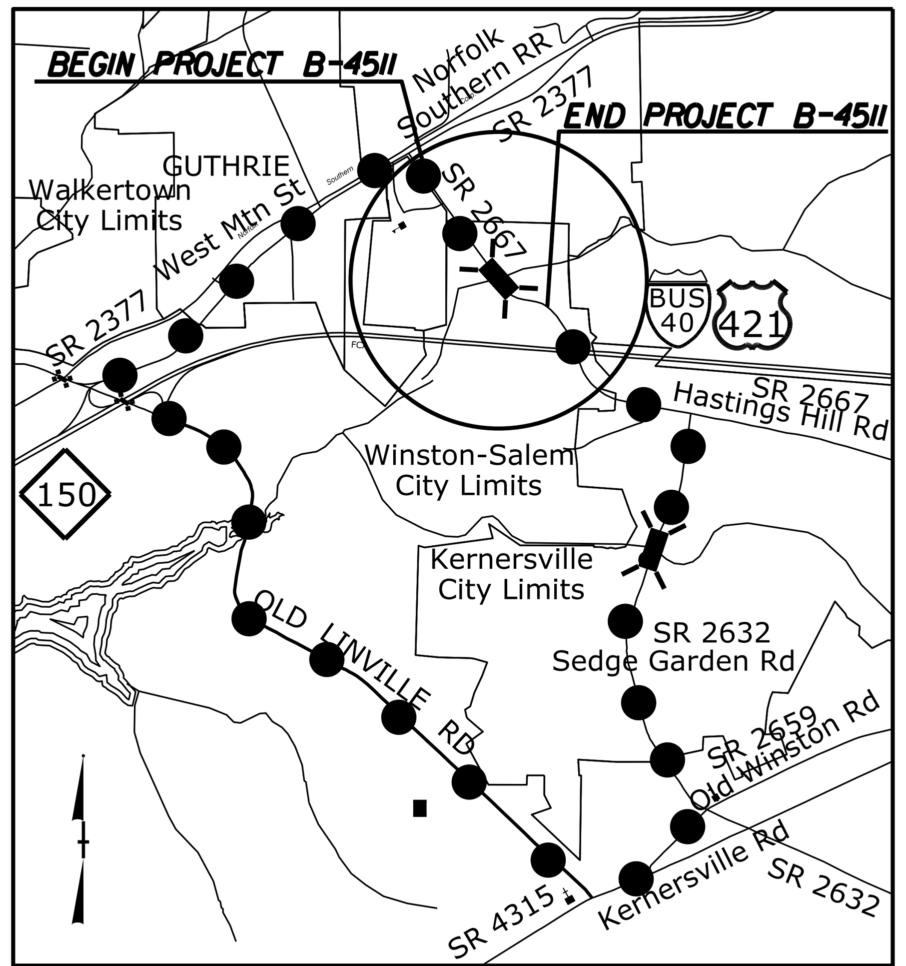

OFF-SITE DETOUR

VICINITY MAP

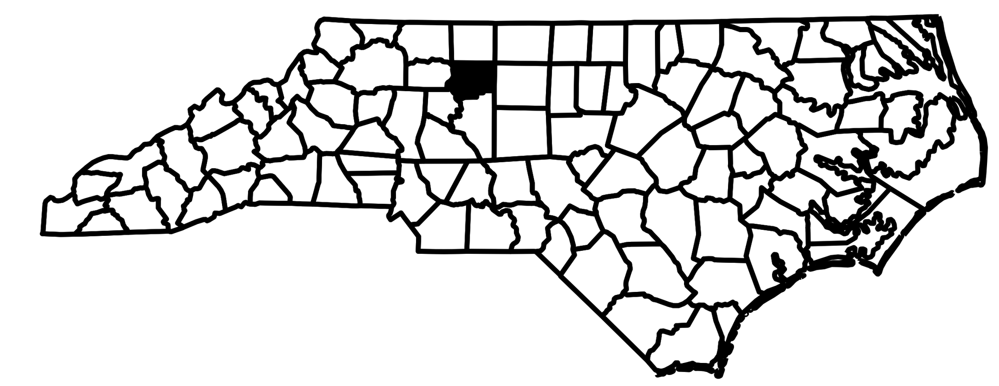

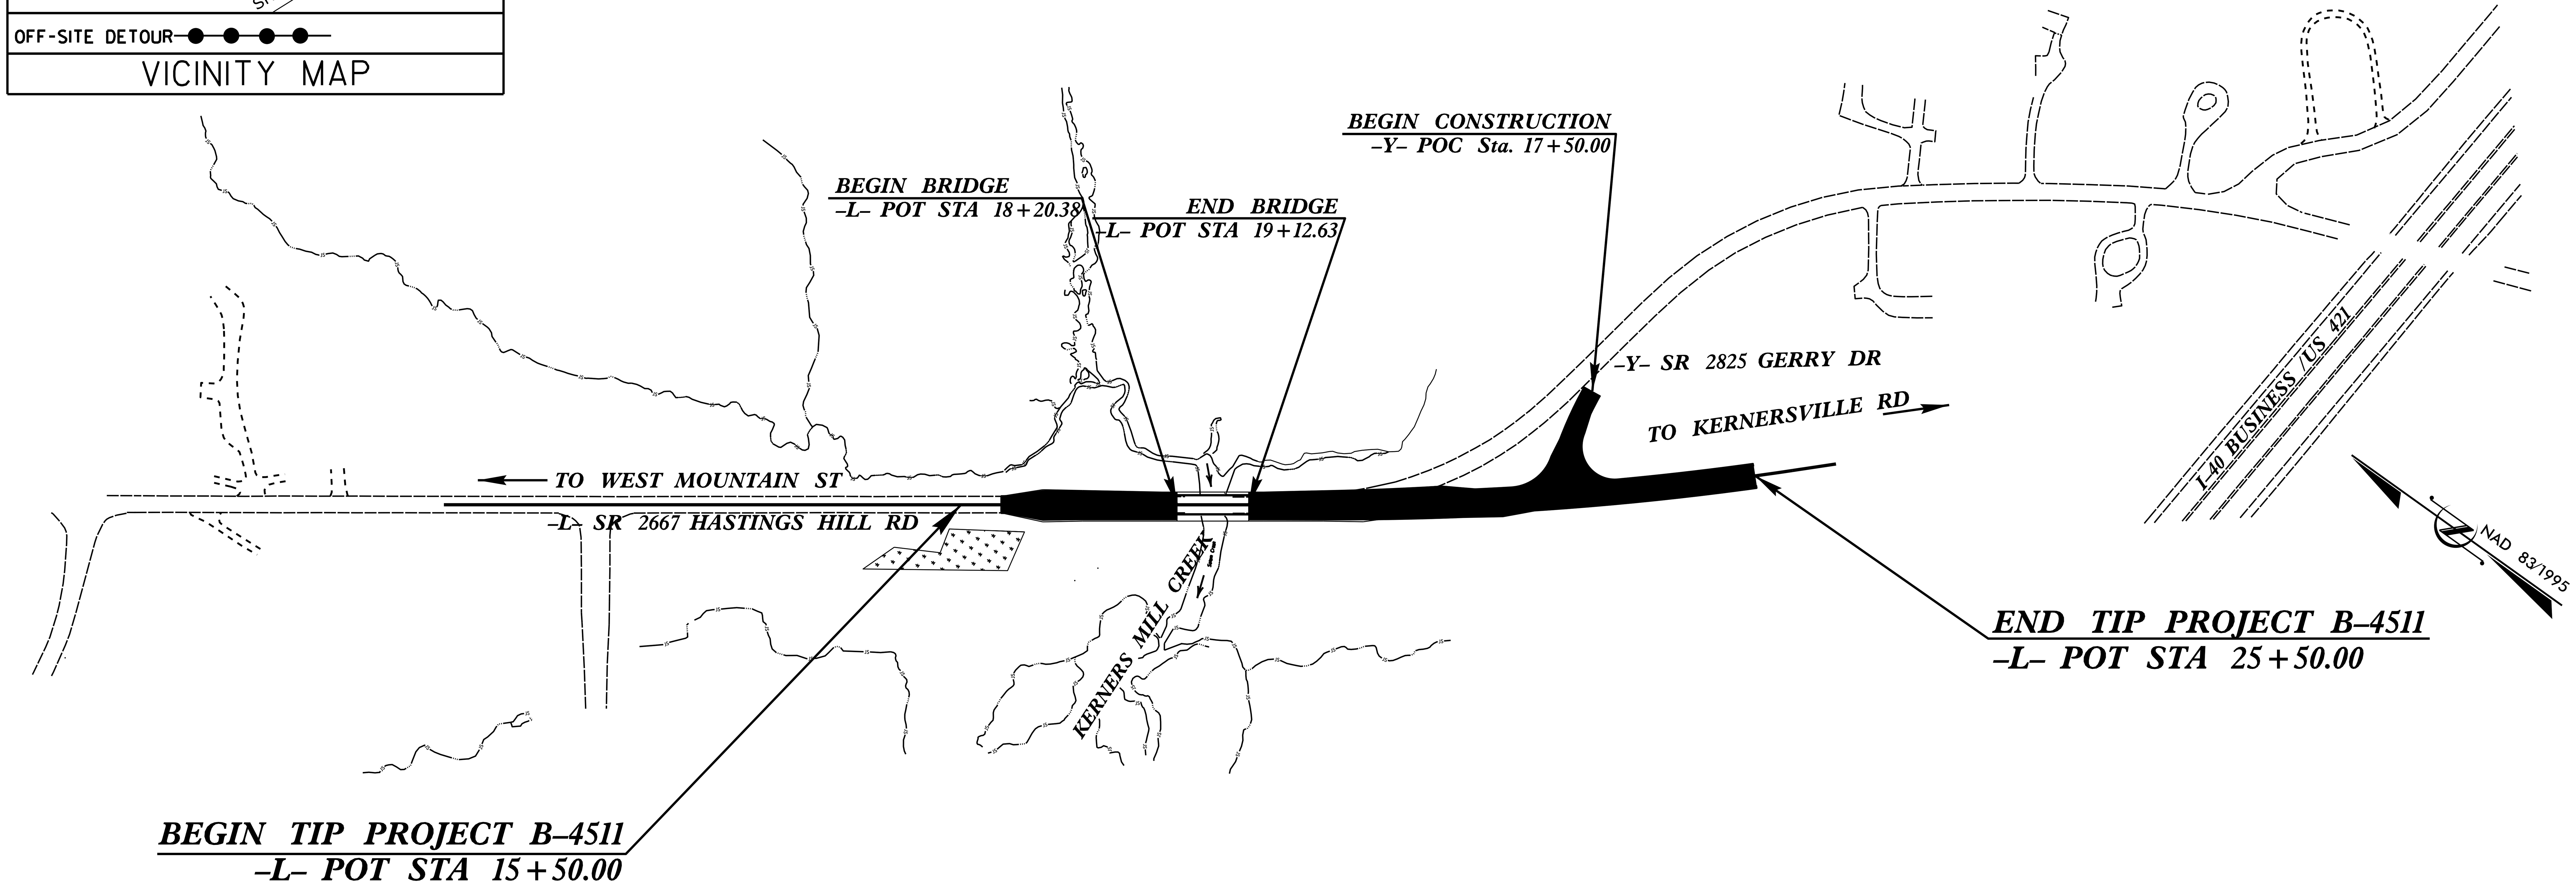

STRUCTURE

DESIGN DATA

ADT 2014 = 5,868
ADT 2034 = 8,300
DHV = 60 %
D = 11 %
T = 3 %*
V = 50 MPH
FUNCTIONAL CLASS = LOCAL RURAL
*TTST 1% + DUAL 2%
SUB–REGIONAL TIER

PROJECT LENGTH

LENGTH OF ROADWAY TIP PROJECT B–4511 = 0.172 MI.
LENGTH OF STRUCTURE TIP PROJECT B–4511 = 0.017 MI.
TOTAL LENGTH OF PROJECT B–4511 = 0.189 MI.

Prepared In the Office of:

DIVISION OF HIGHWAYS

1000 Birch Ridge Dr., Raleigh NC, 27610

2012 STANDARD SPECIFICATIONS

LETTING DATE:
NOVEMBER 18, 2014

L. E. SUTTON, PE
PROJECT ENGINEER

D. R. SMITH, PE
PROJECT DESIGN ENGINEER

STRUCTURES MANAGEMENT UNIT
1000 BIRCH RIDGE DR., RALEIGH, NC 27610

DIVISION OF HIGHWAYS
STATE OF NORTH CAROLINA