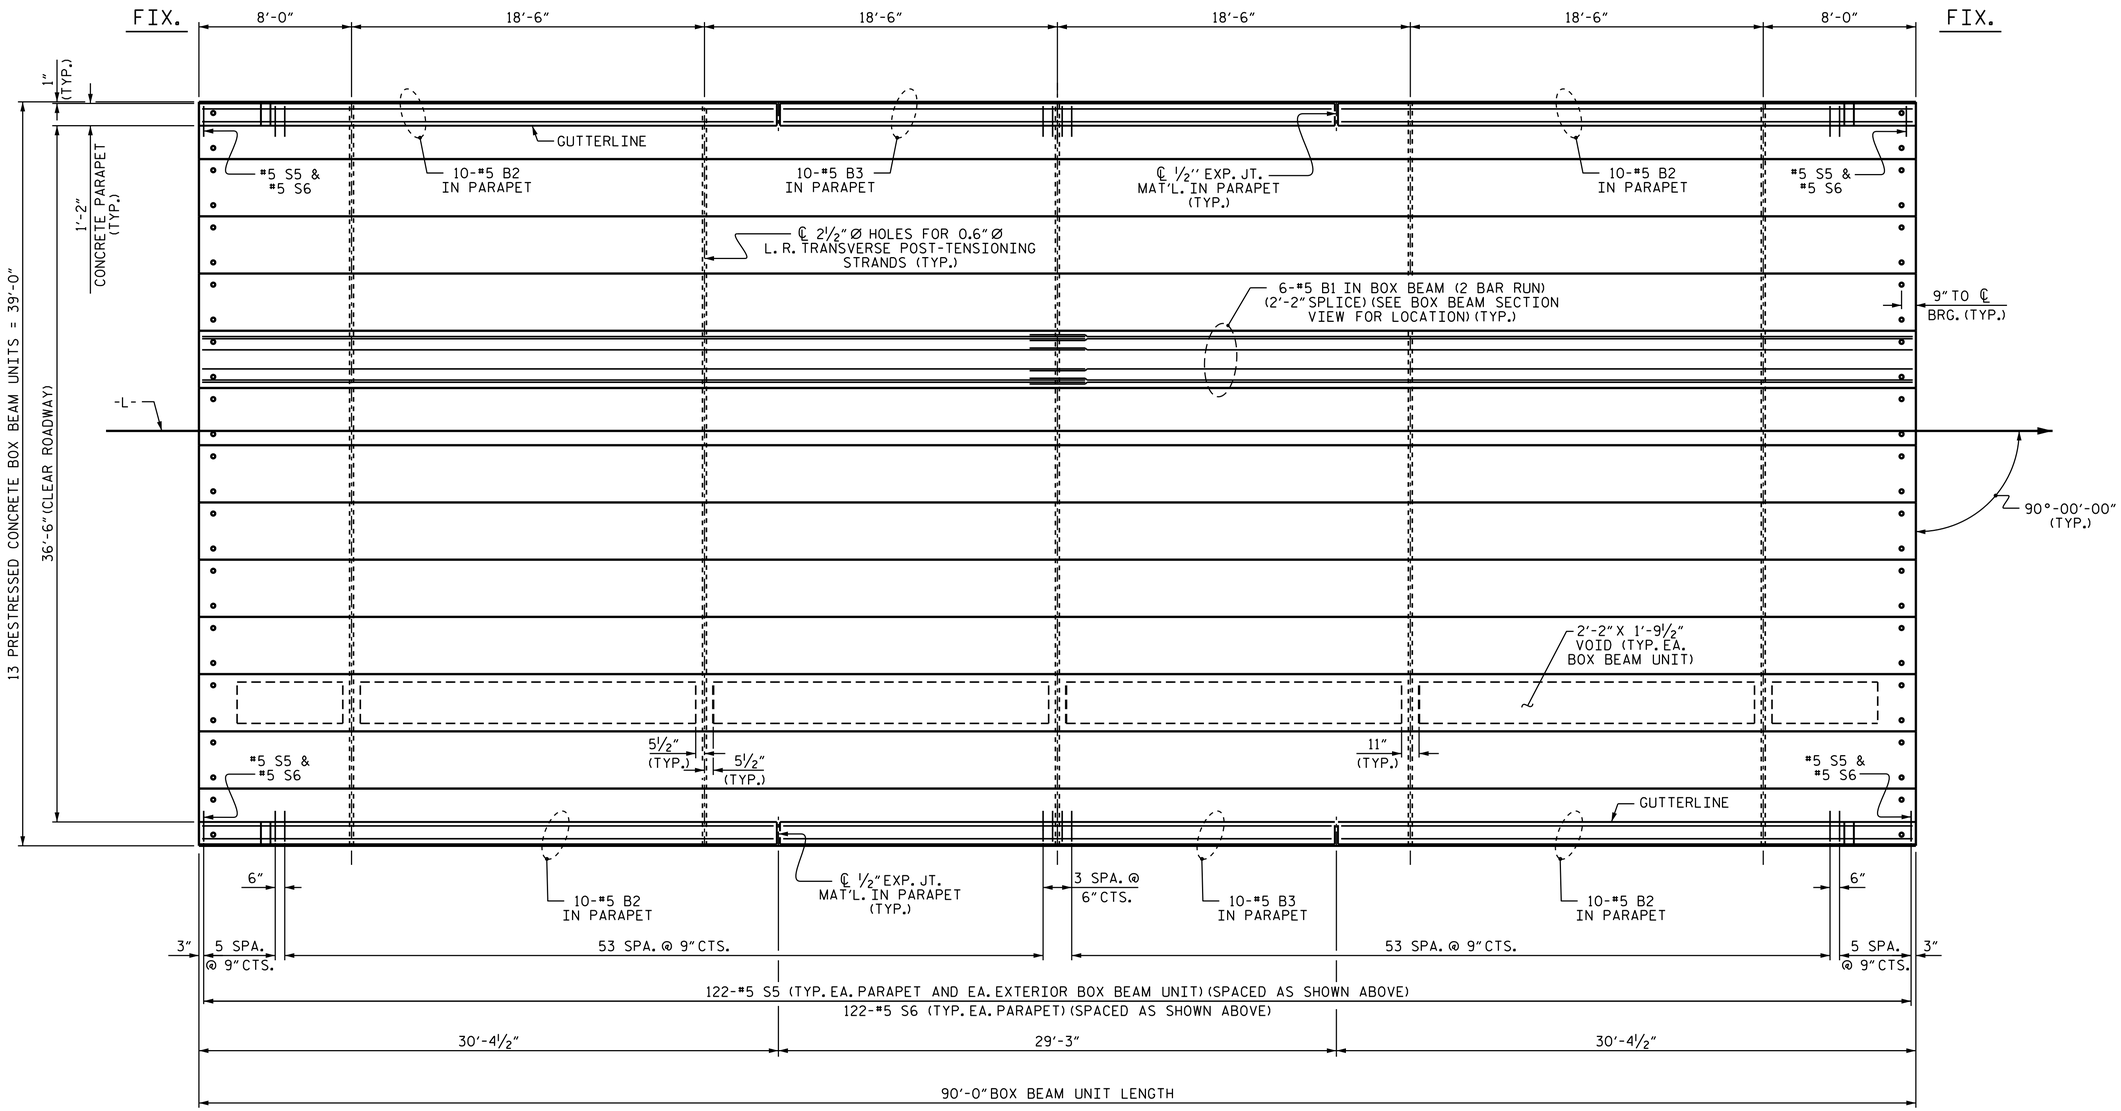

PLAN OF UNIT

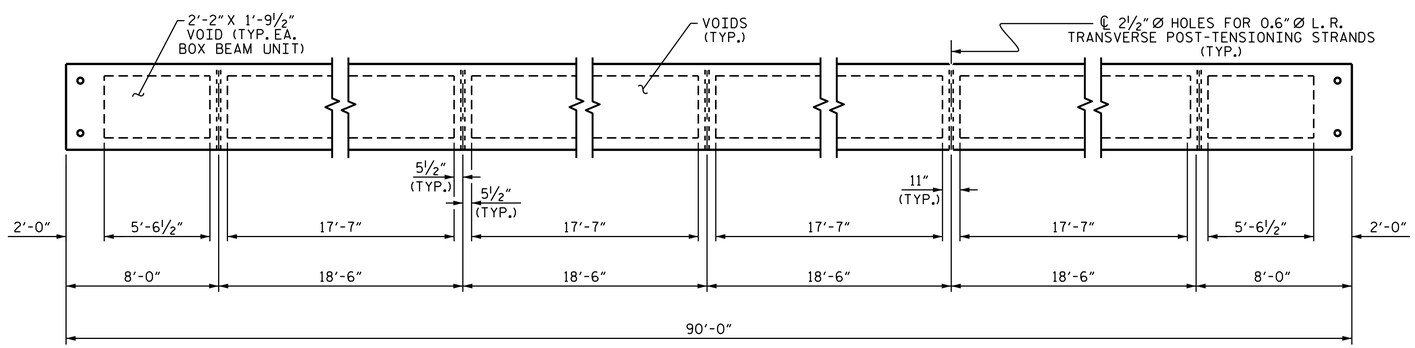

DIAPHRAGM AND VOID LAYOUT

PROJECT NO. B-4511

FORSYTH COUNTY

STATION: 18+66.50 -L-

SHEET 2 OF 4

STATE OF NORTH CAROLINA
DEPARTMENT OF TRANSPORTATION
RALEIGH

PLAN OF 90' UNIT 36'-6" CLEAR ROADWAY

90° SKEW

NORTH CAROLINA PROFESSIONAL SEAL 031480 ENGINEER DONALD R. SMITH, JR.

DocuSigned by: Donald R. Smith, Jr
EDC8770617484 90...
8/26/2014

REVISIONS								SHEET NO.
NO.	BY:	DATE:	NO.	BY:	DATE:			S-6
1			3					TOTAL SHEETS
2			4					19

DRAWN BY :	M.E.GILES	DATE :	9/27/13
CHECKED BY :	T.H.CARROLL	DATE :	10/2/13
DESIGN ENGINEER OF RECORD:	T.H.CARROLL	DATE :	7/8/14

22-AUG-2014 14:06
R:\Structures\Plans\B4511_SD_BX_01.dgn
jdhawk