F.A. PROJ. NO. BRZ-2667(1)

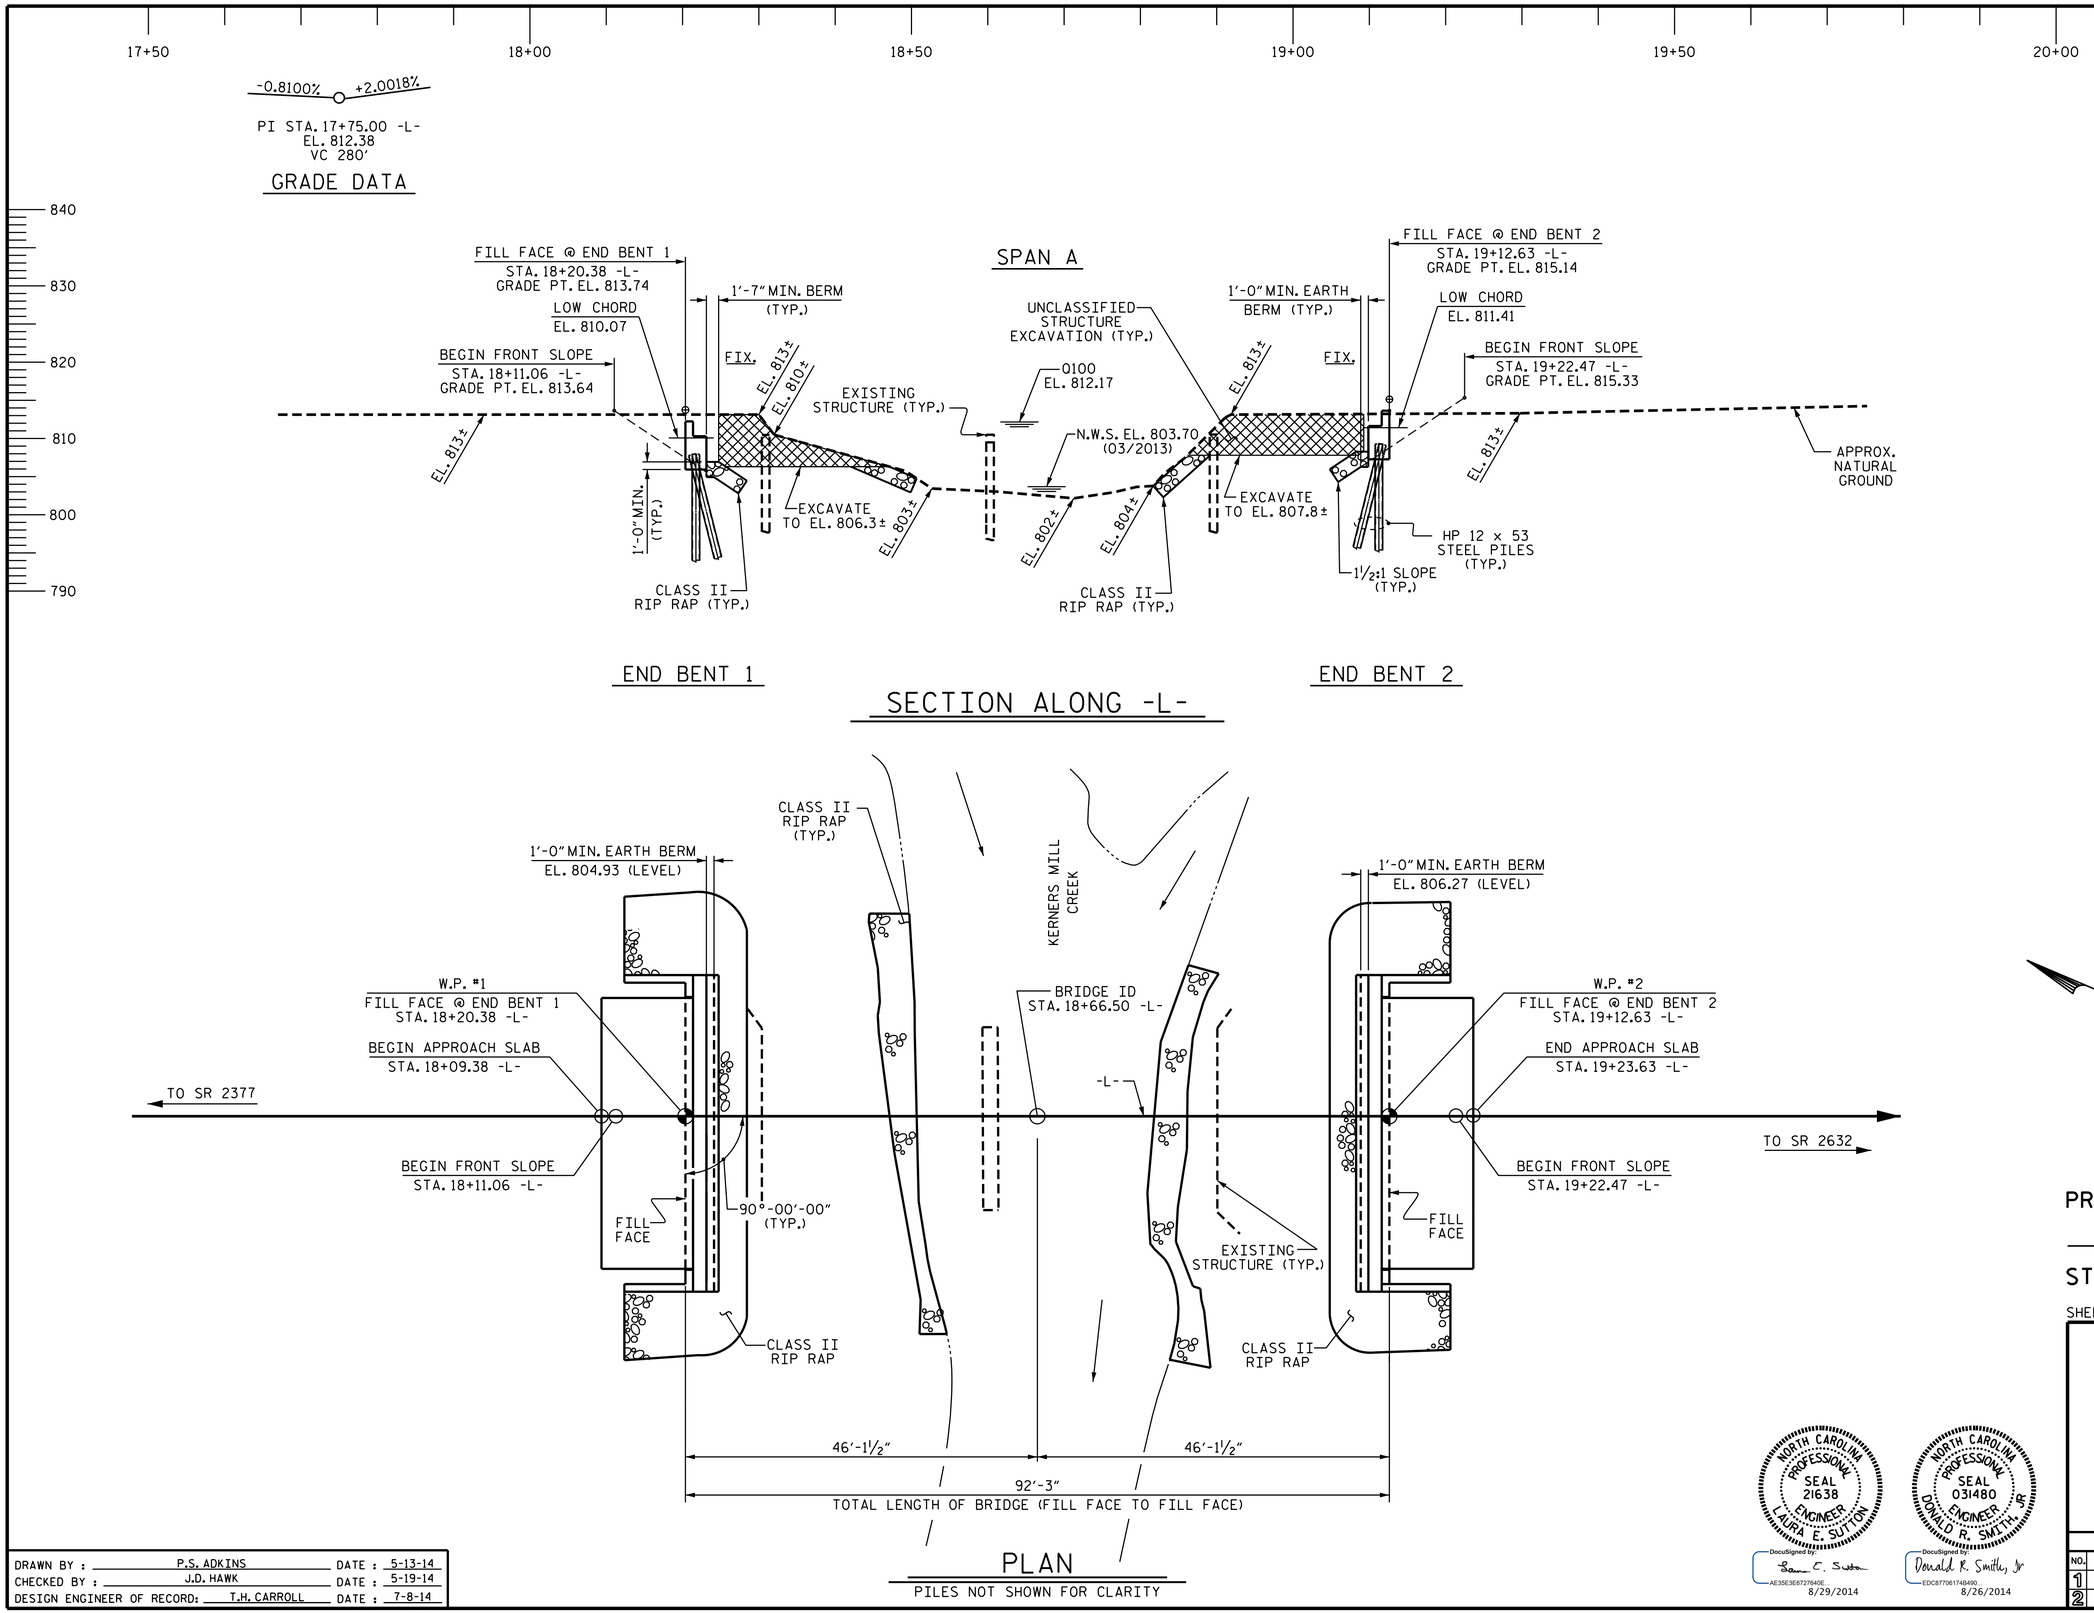

I HEREBY CERTIFY THESE PLANS
ARE THE AS-BUILT PLANS

PROJECT NO. B-4511

FORSYTH COUNTY

STATION: 18+66.50 -L-

SHEET 1 OF 3 REPLACES BRIDGE NO. 201

STATE OF NORTH CAROLINA
DEPARTMENT OF TRANSPORTATION
RALEIGH

GENERAL DRAWING

BRIDGE OVER KERNERS
MILL CREEK ON
SR 2667 BETWEEN
SR 2377 AND SR 2632

NORTH CAROLINA PROFESSIONAL SEAL 21638 ENGINEER LAURA E. SUTTON
DocuSigned by: Laura E. Sutton
AE35E3E6727640E...
8/29/2014

NORTH CAROLINA PROFESSIONAL SEAL 031480 ENGINEER DONALD R. SMITH, JR.
DocuSigned by: Donald R. Smith, Jr
EDC87706174B490...
8/26/2014

REVISIONS						SHEET NO.
NO.	BY:	DATE:	NO.	BY:	DATE:	S-1
1			3			TOTAL SHEETS
2			4			19

DRAWN BY : P.S. ADKINS DATE : 5-13-14
CHECKED BY : J.D. HAWK DATE : 5-19-14
DESIGN ENGINEER OF RECORD: T.H. CARROLL DATE : 7-8-14

22-AUG-2014 14:06
R:\Structures\Plans\B4511_SD_GD_01.dgn
jdhawk