PROJECT REFERENCE NO.	SHEET
38398.1.1 (B-4511)	4
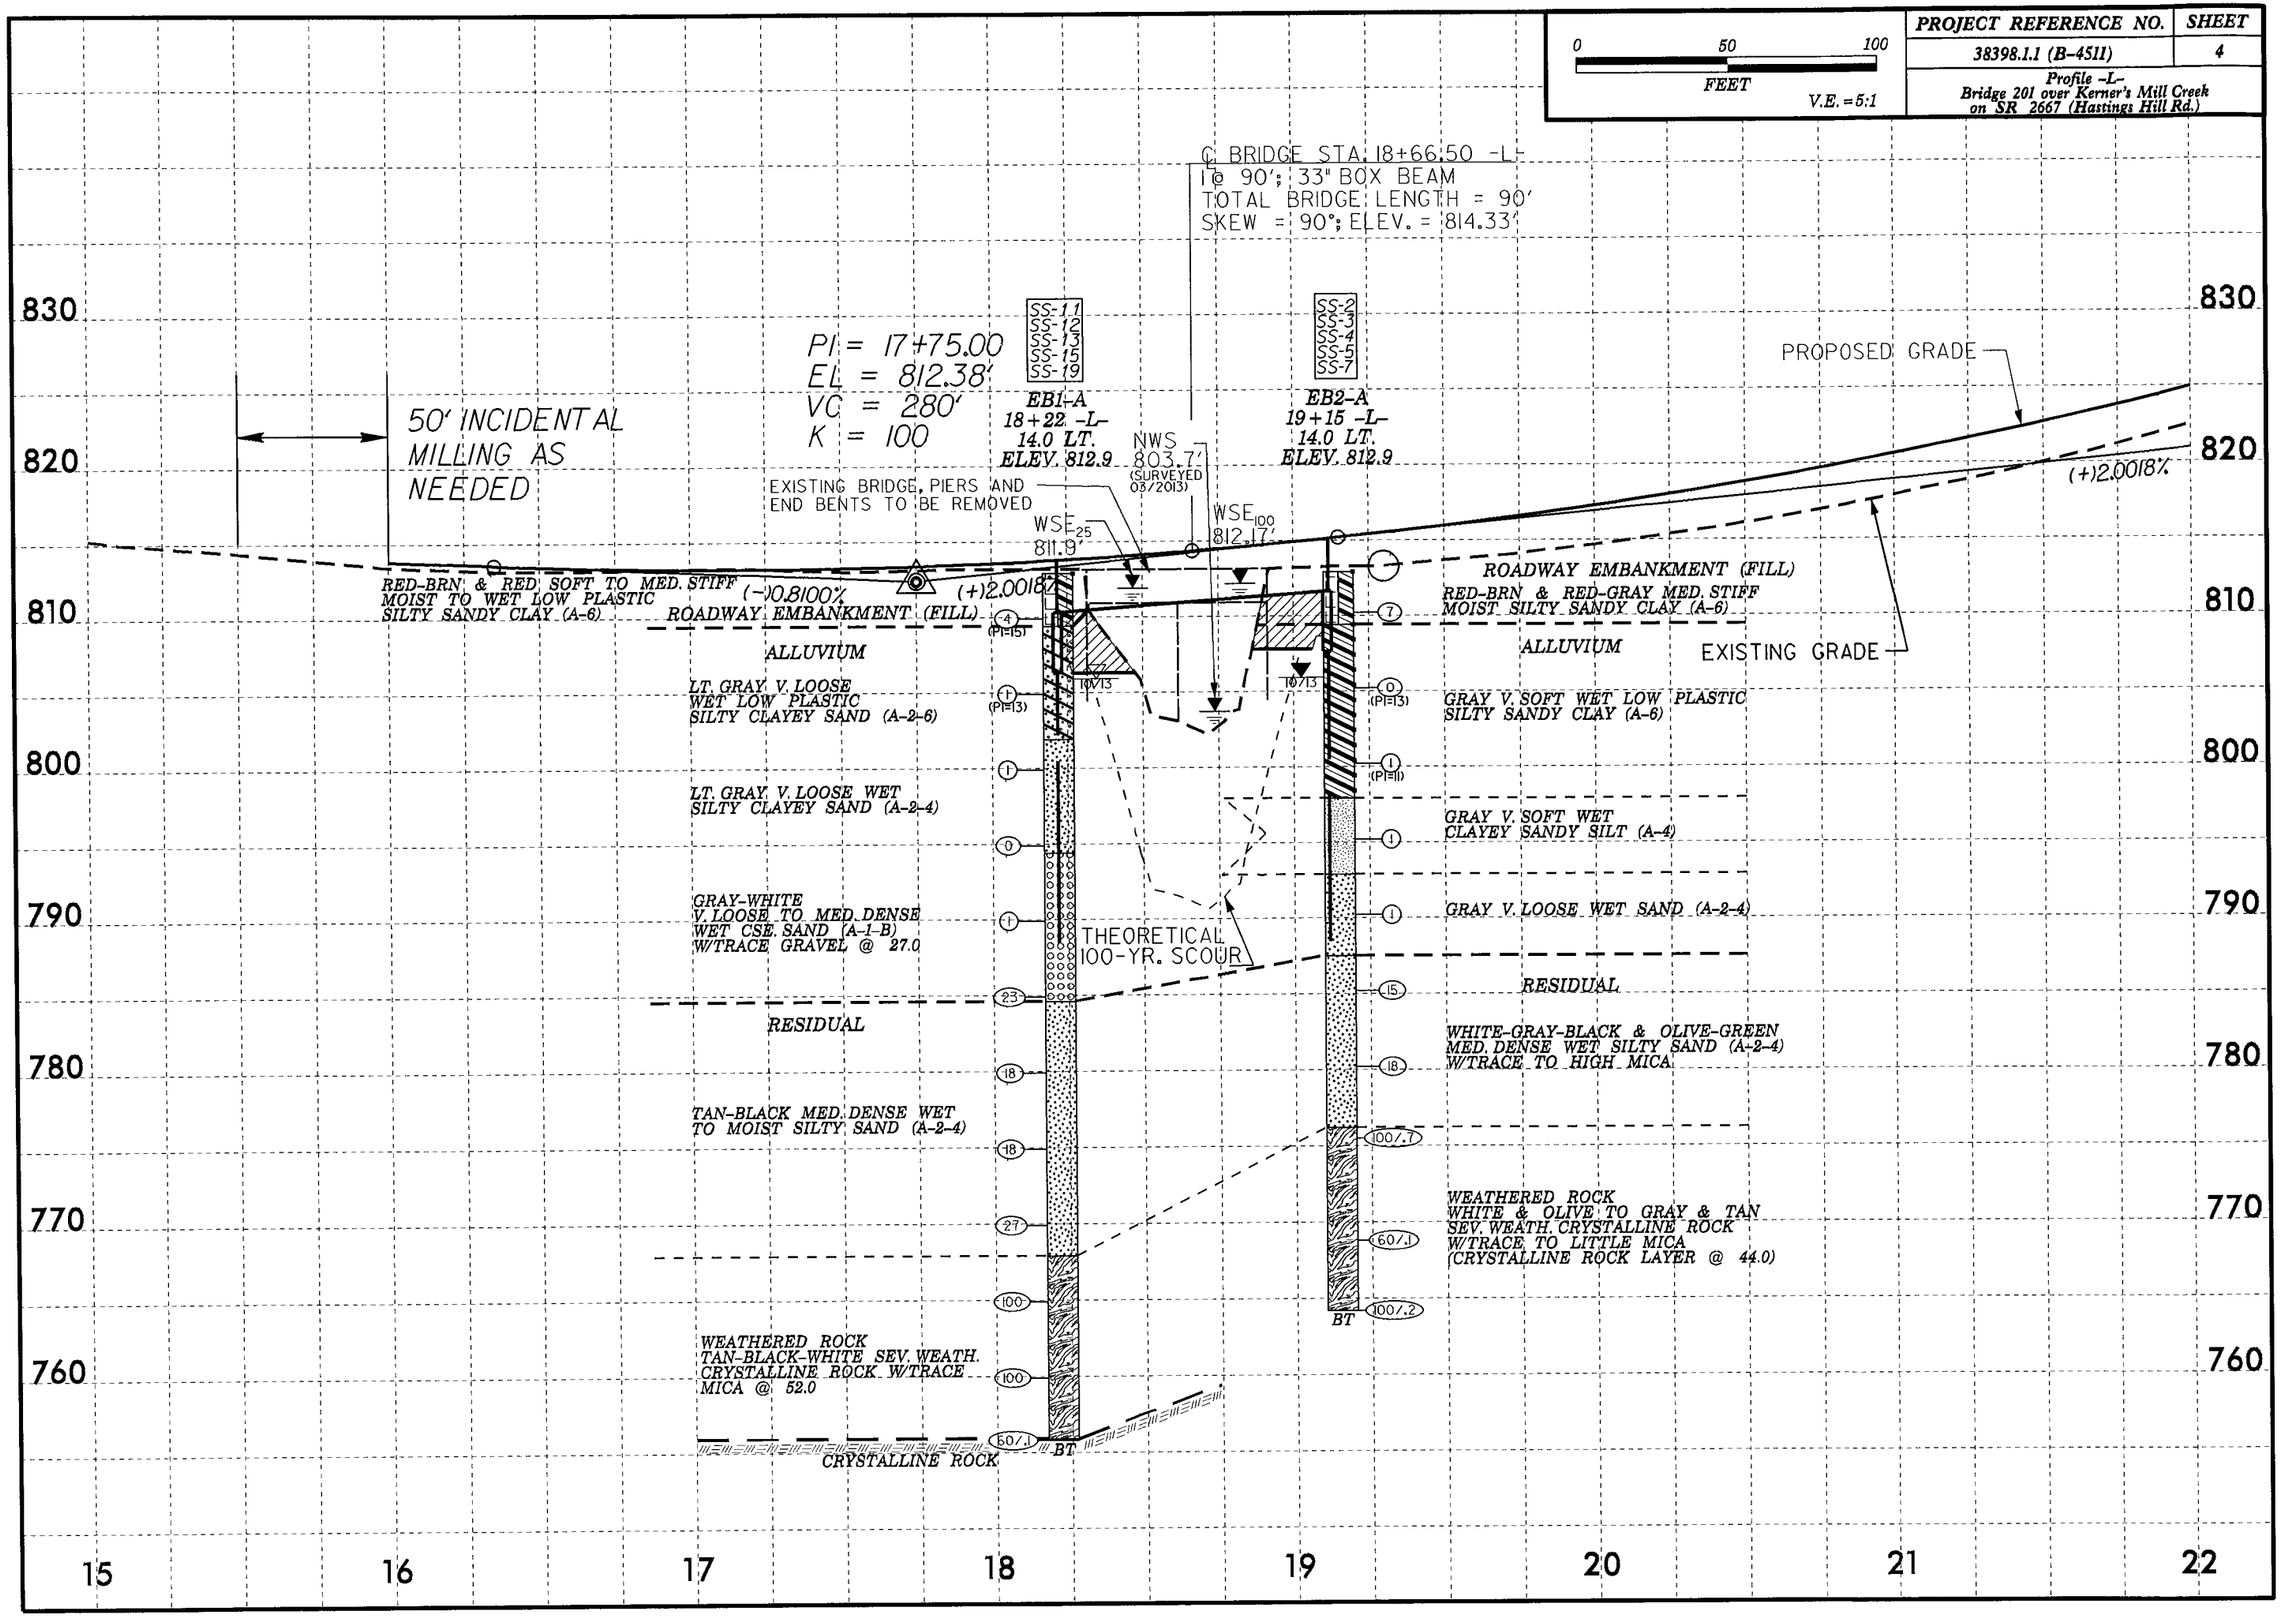
Profile -L-
Bridge 201 over Kerner's Mill Creek on SR 2667 (Hastings Hill Rd.)