DocuSign Envelope ID: 3C6816EE-0120-4516-AFC2-F86E65C01CCC

5/28/99

LOCHNER

H. W. LOCHNER, INC.
2840 PLAZA PLACE, SUITE 202
RALEIGH, NC 27612
NC License Number F-0159

ECOLOGICAL ENGINEERING, LLP
1151 SE CARY PARKWAY
CARY, NC 27518
NC License Number F-1148

PROJECT REFERENCE NO.	SHEET NO.
R-5523	9

ROADWAY DESIGN ENGINEER
NORTH CAROLINA PROFESSIONAL SEAL 25523 ENGINEER BRIAN K. EASON
DocuSigned by: Brian K. Eason
9AF015AD7ACC48F...
7/28/2014

HYDRAULICS ENGINEER
NORTH CAROLINA PROFESSIONAL SEAL 20147 ENGINEER FRANK K. THOMAS JR. AND ASSOCIATES
DocuSigned by: Frank K. Thomas Jr.
B750C8B8B8B1B4...
7/28/2014

-Y2-

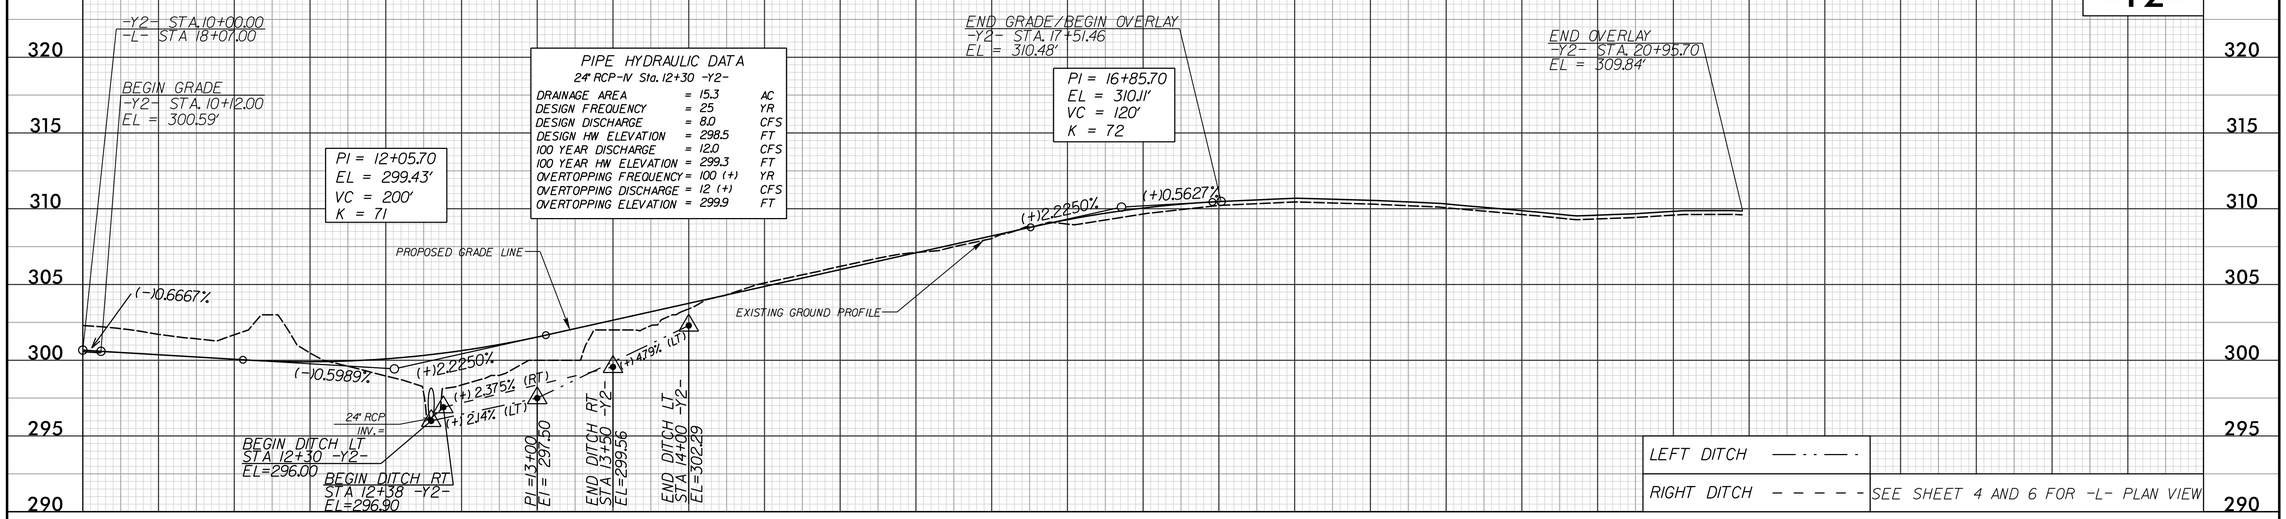

-Y3-

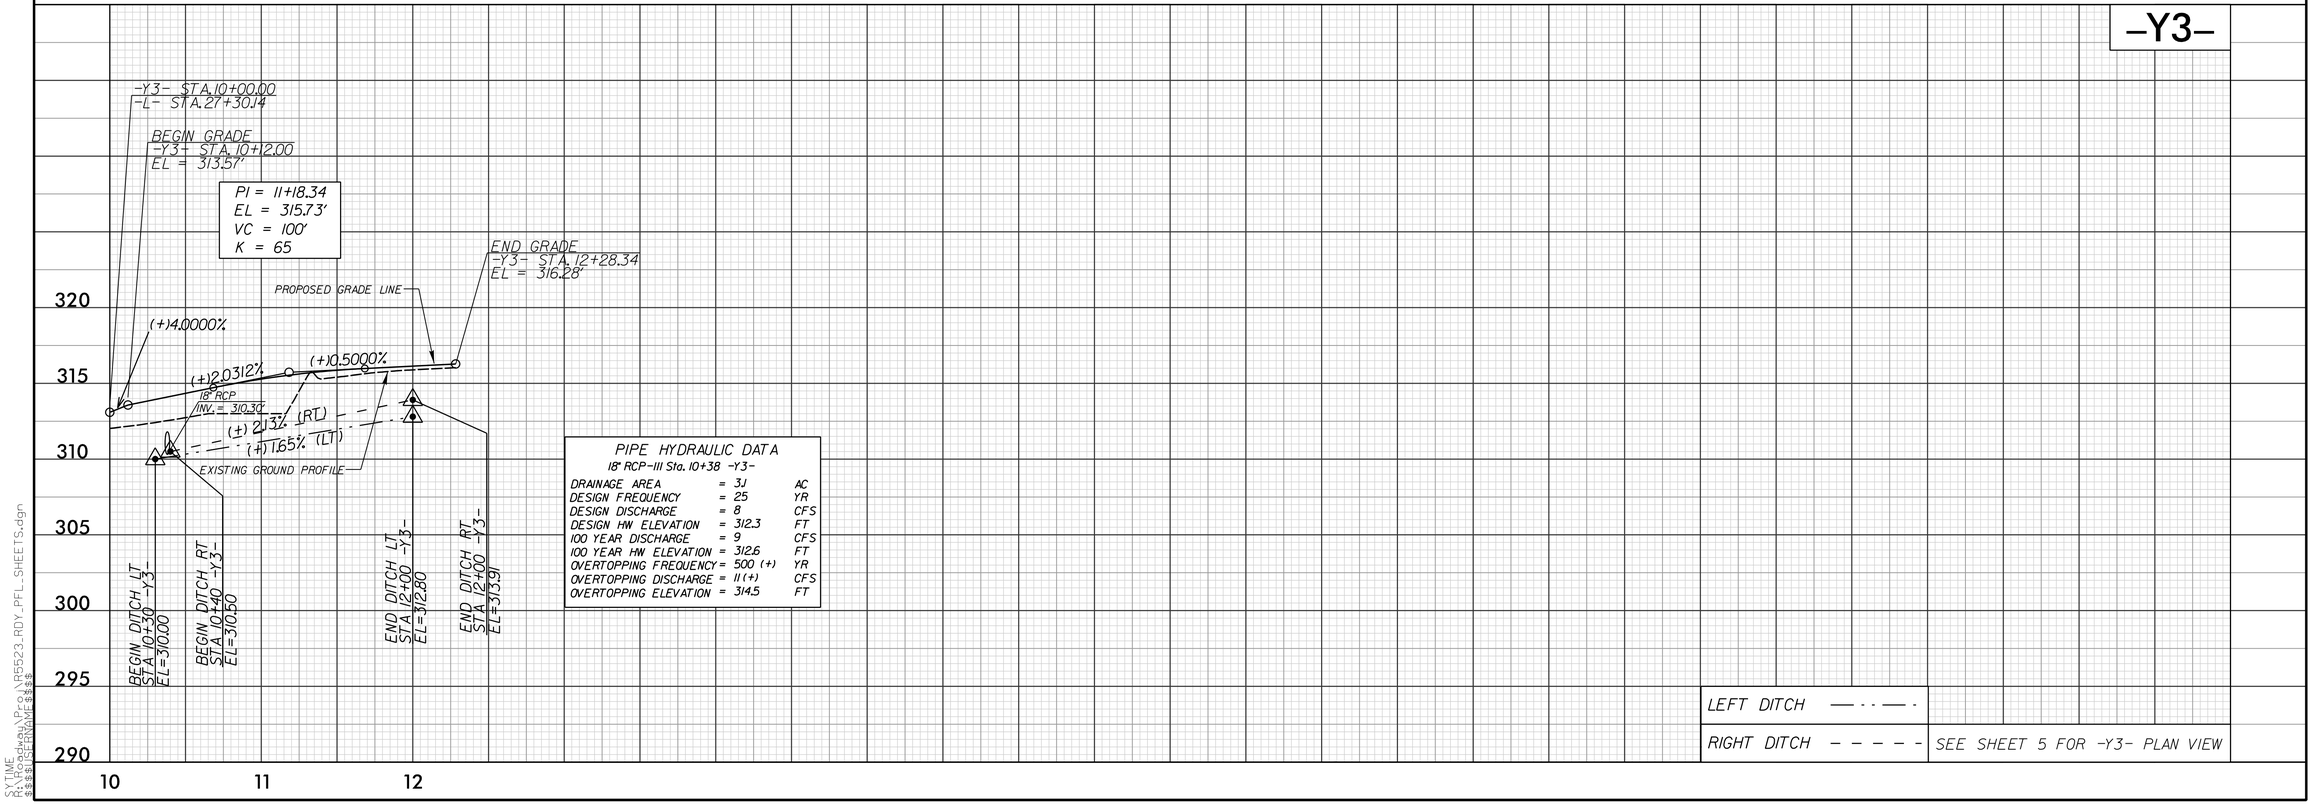

SYTIME
R:\Roadway\Proj\R5523_RDY_PFL_SHEETS.dgn
$$$$USERNAME$$$$